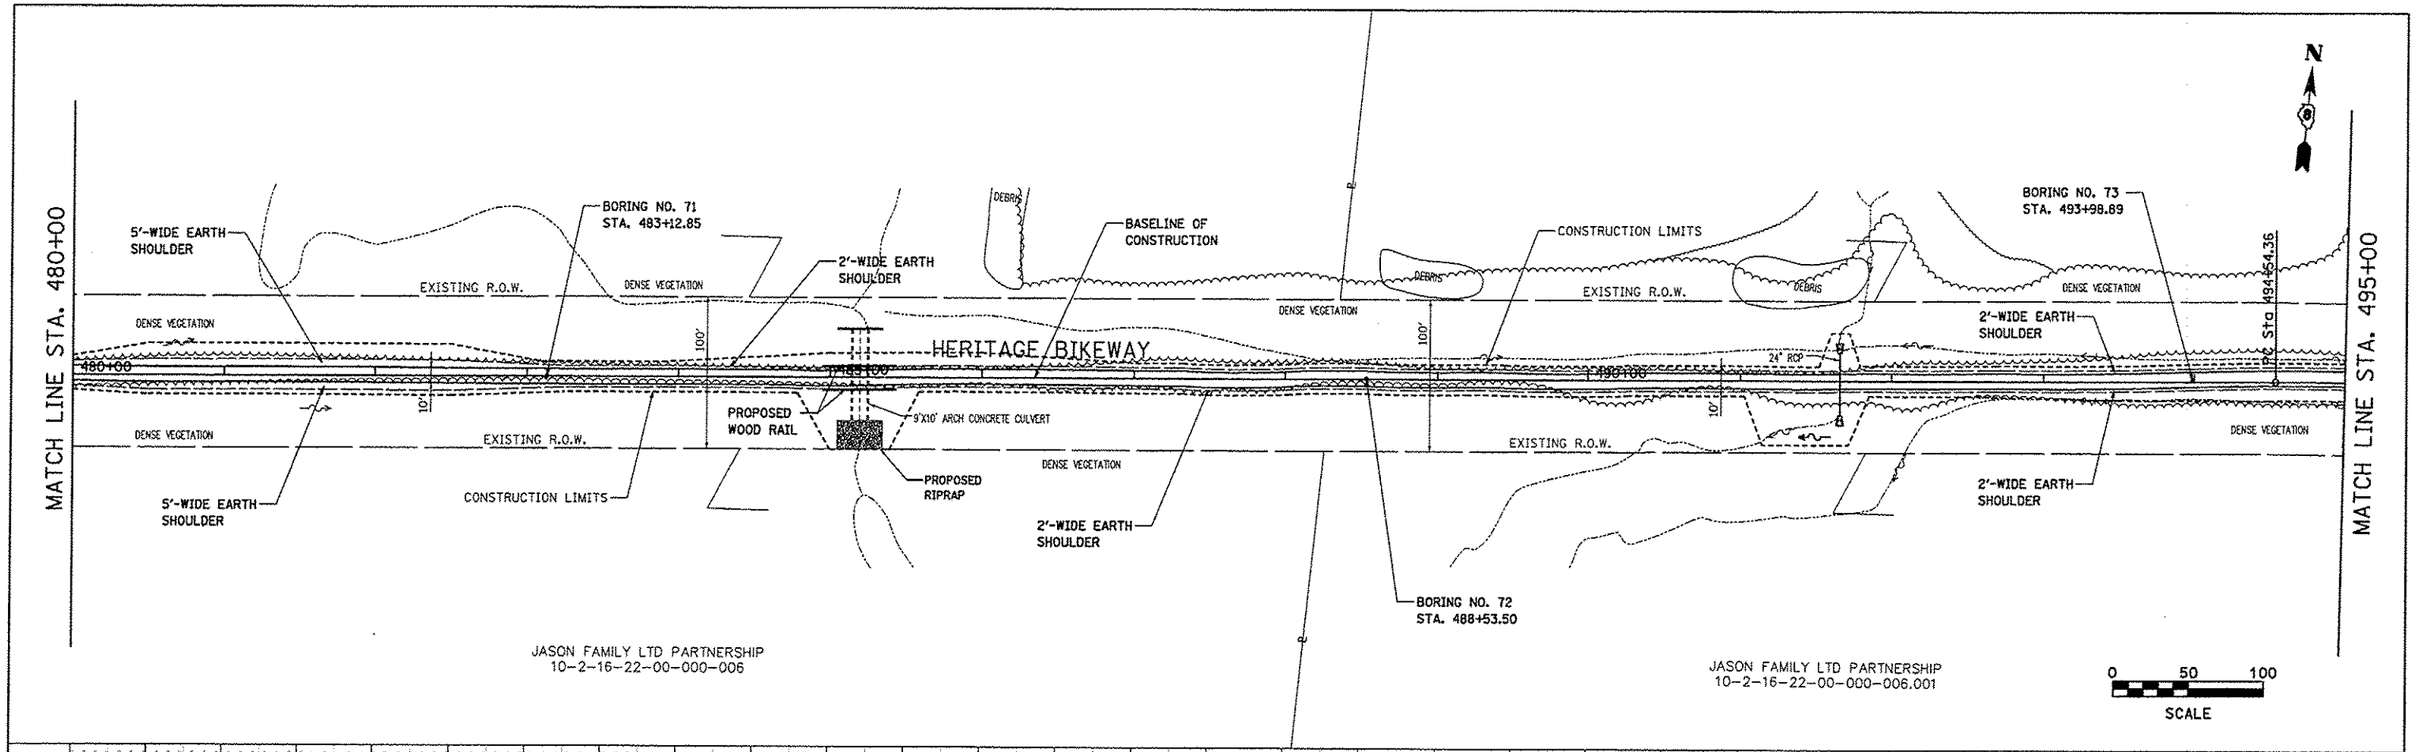

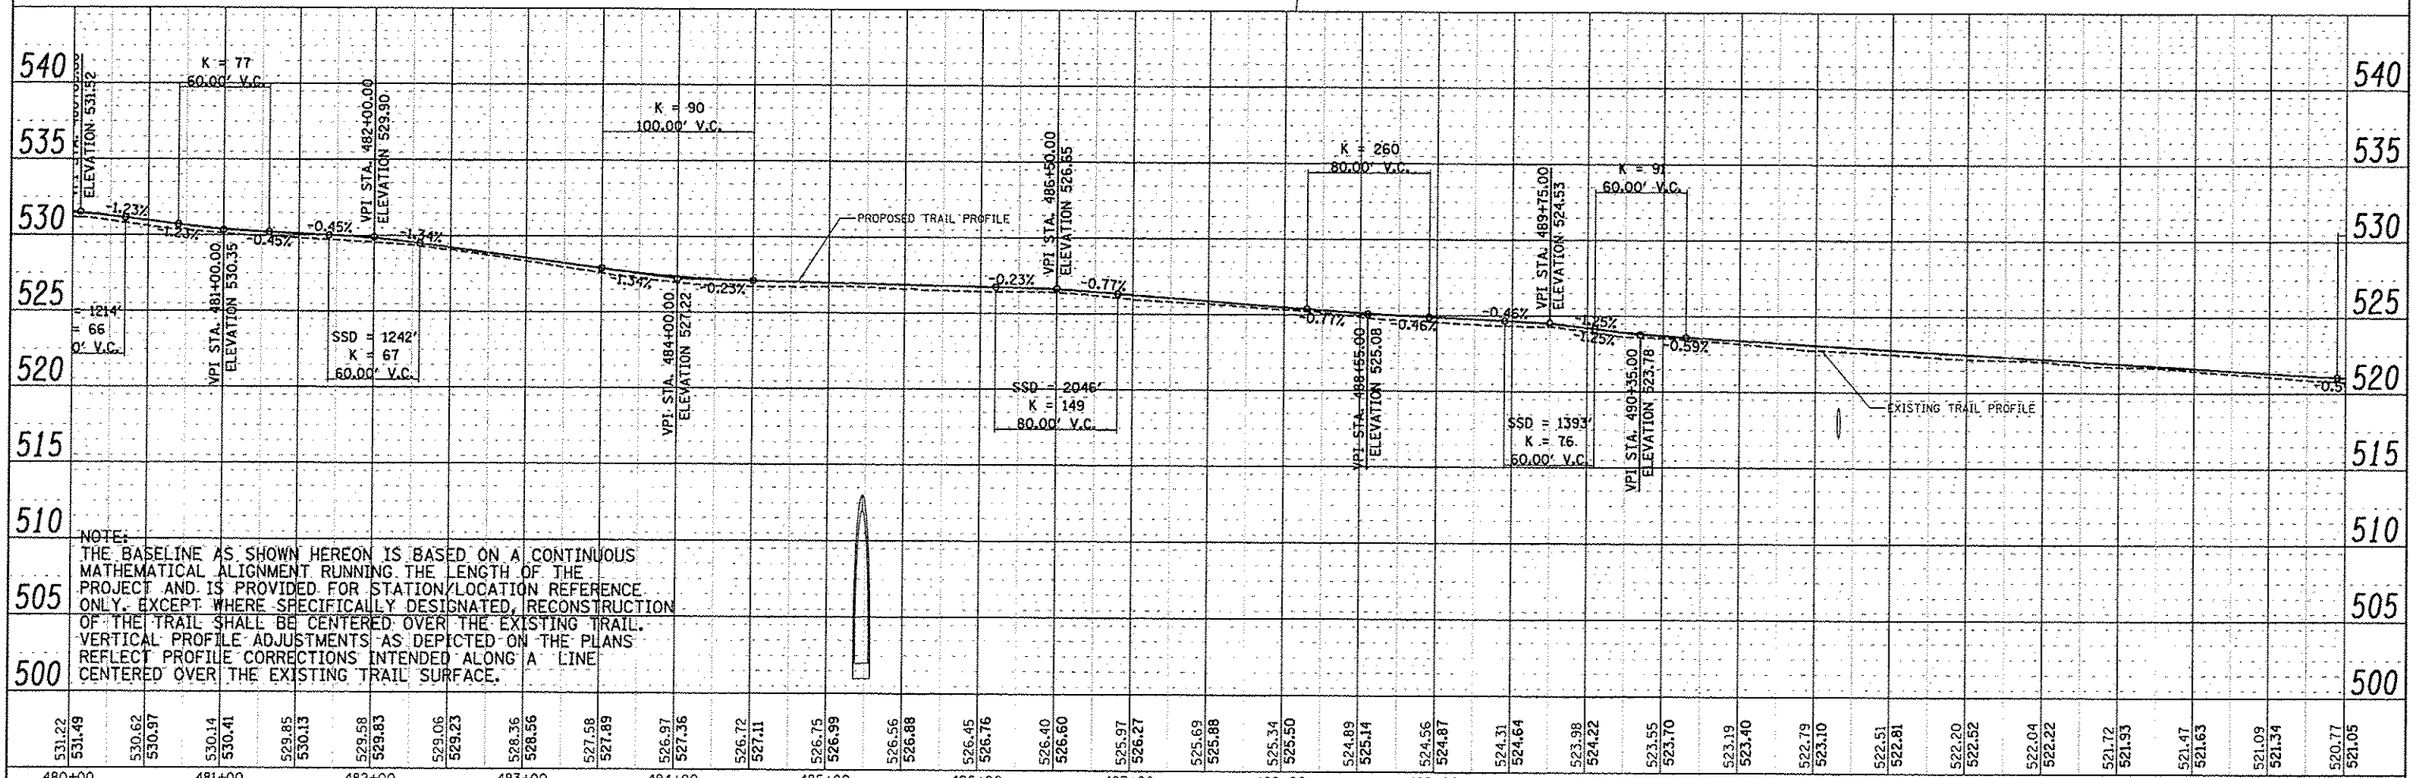

FILE NAME = plan27.dgn	USER NAME = jeremy	DESIGNED - SAS	
		DRAWN - JDH	
	PLOT SCALE = $SCALE$	CHECKED - WJB	
	PLOT DATE = 12/18/2012	DATE - 11/30/12	

MADISON COUNTY TRANSIT DISTRICT
HERITAGE TRAIL

PLAN AND PROFILE

SCALE: 1" = 50' | SHEET NO. 27 OF 30 SHEETS | STA. 480+00.00 TO STA. 495+00.00

F.A. RTE.	SECTION	COUNTY	TOTAL SHEETS	SHEET NO.
	06-00016-00-BT	MADISON	310	58
		CONTRACT NO. 97433		
FED. ROAD DIST. NO.	ILLINOIS	FED. AID PROJECT		

PLAN: SURVEYED / PLOTTED / ALIGNMENT CHECKED / RT. OF WAY CHECKED / CADD FILE NAME / NOTE BOOK NO. / BY / DATE

PROFILE: SURVEYED / PLOTTED / GRADES CHECKED / B.M. NOTED / STRUCTURE NOTATNS CHKD / NOTE BOOK NO. / BY / DATE