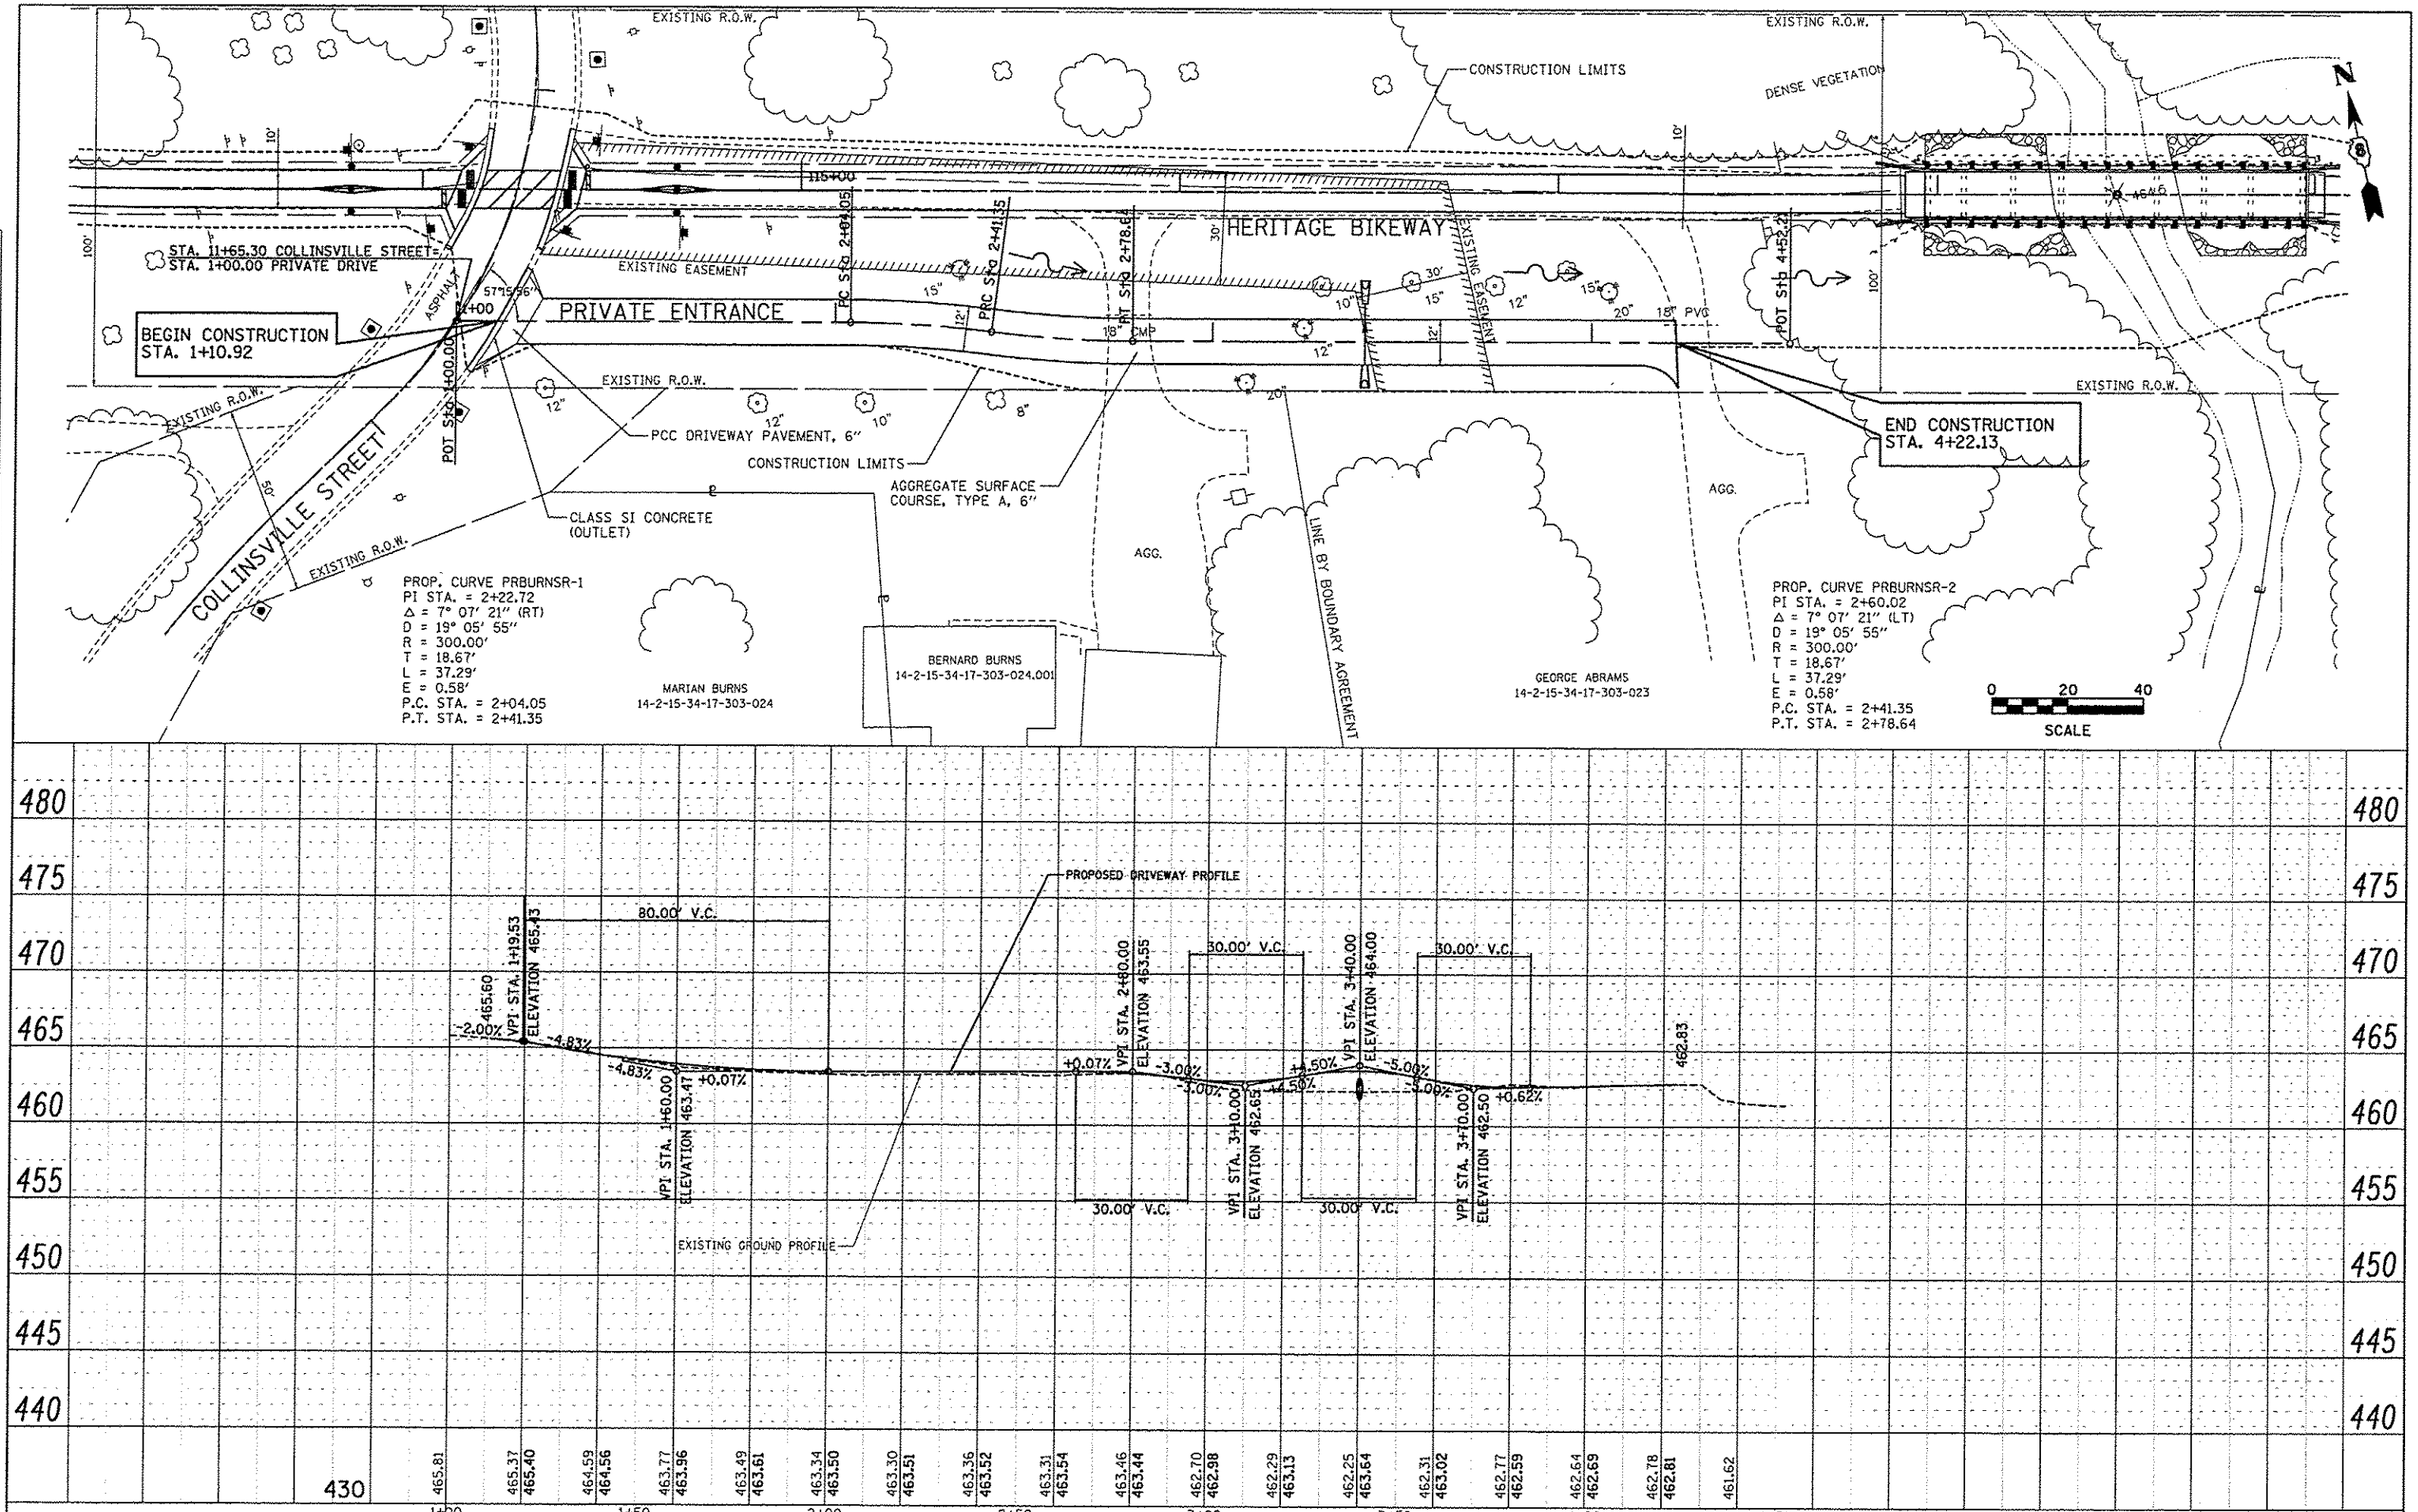

FILE NAME = P.E._Burns_plan1.dgn	USER NAME = Jeremy	DESIGNED - SAS	REVISED -	MADISON COUNTY TRANSIT DISTRICT HERITAGE BIKEWAY	BURNS /ABRAMS PRIVATE DRIVE PLAN AND PROFILE	F.A. RTE.	SECTION	COUNTY	TOTAL SHEETS	SHEET NO.
		DRAWN - JDH	REVISED -				06-00016-00-BT	MADISON	310	69
	PLOT SCALE = 4SCALE4	CHECKED - WJB	REVISED -					CONTRACT NO. 97433		
	PLOT DATE = 12/18/2012	DATE - 11/30/12	REVISED -		SCALE: 1" = 20' / SHEET NO. 8 OF 8 SHEETS / STA. 1+00.00 TO STA. 4+23.46			ILLINOIS FED. AID PROJECT		