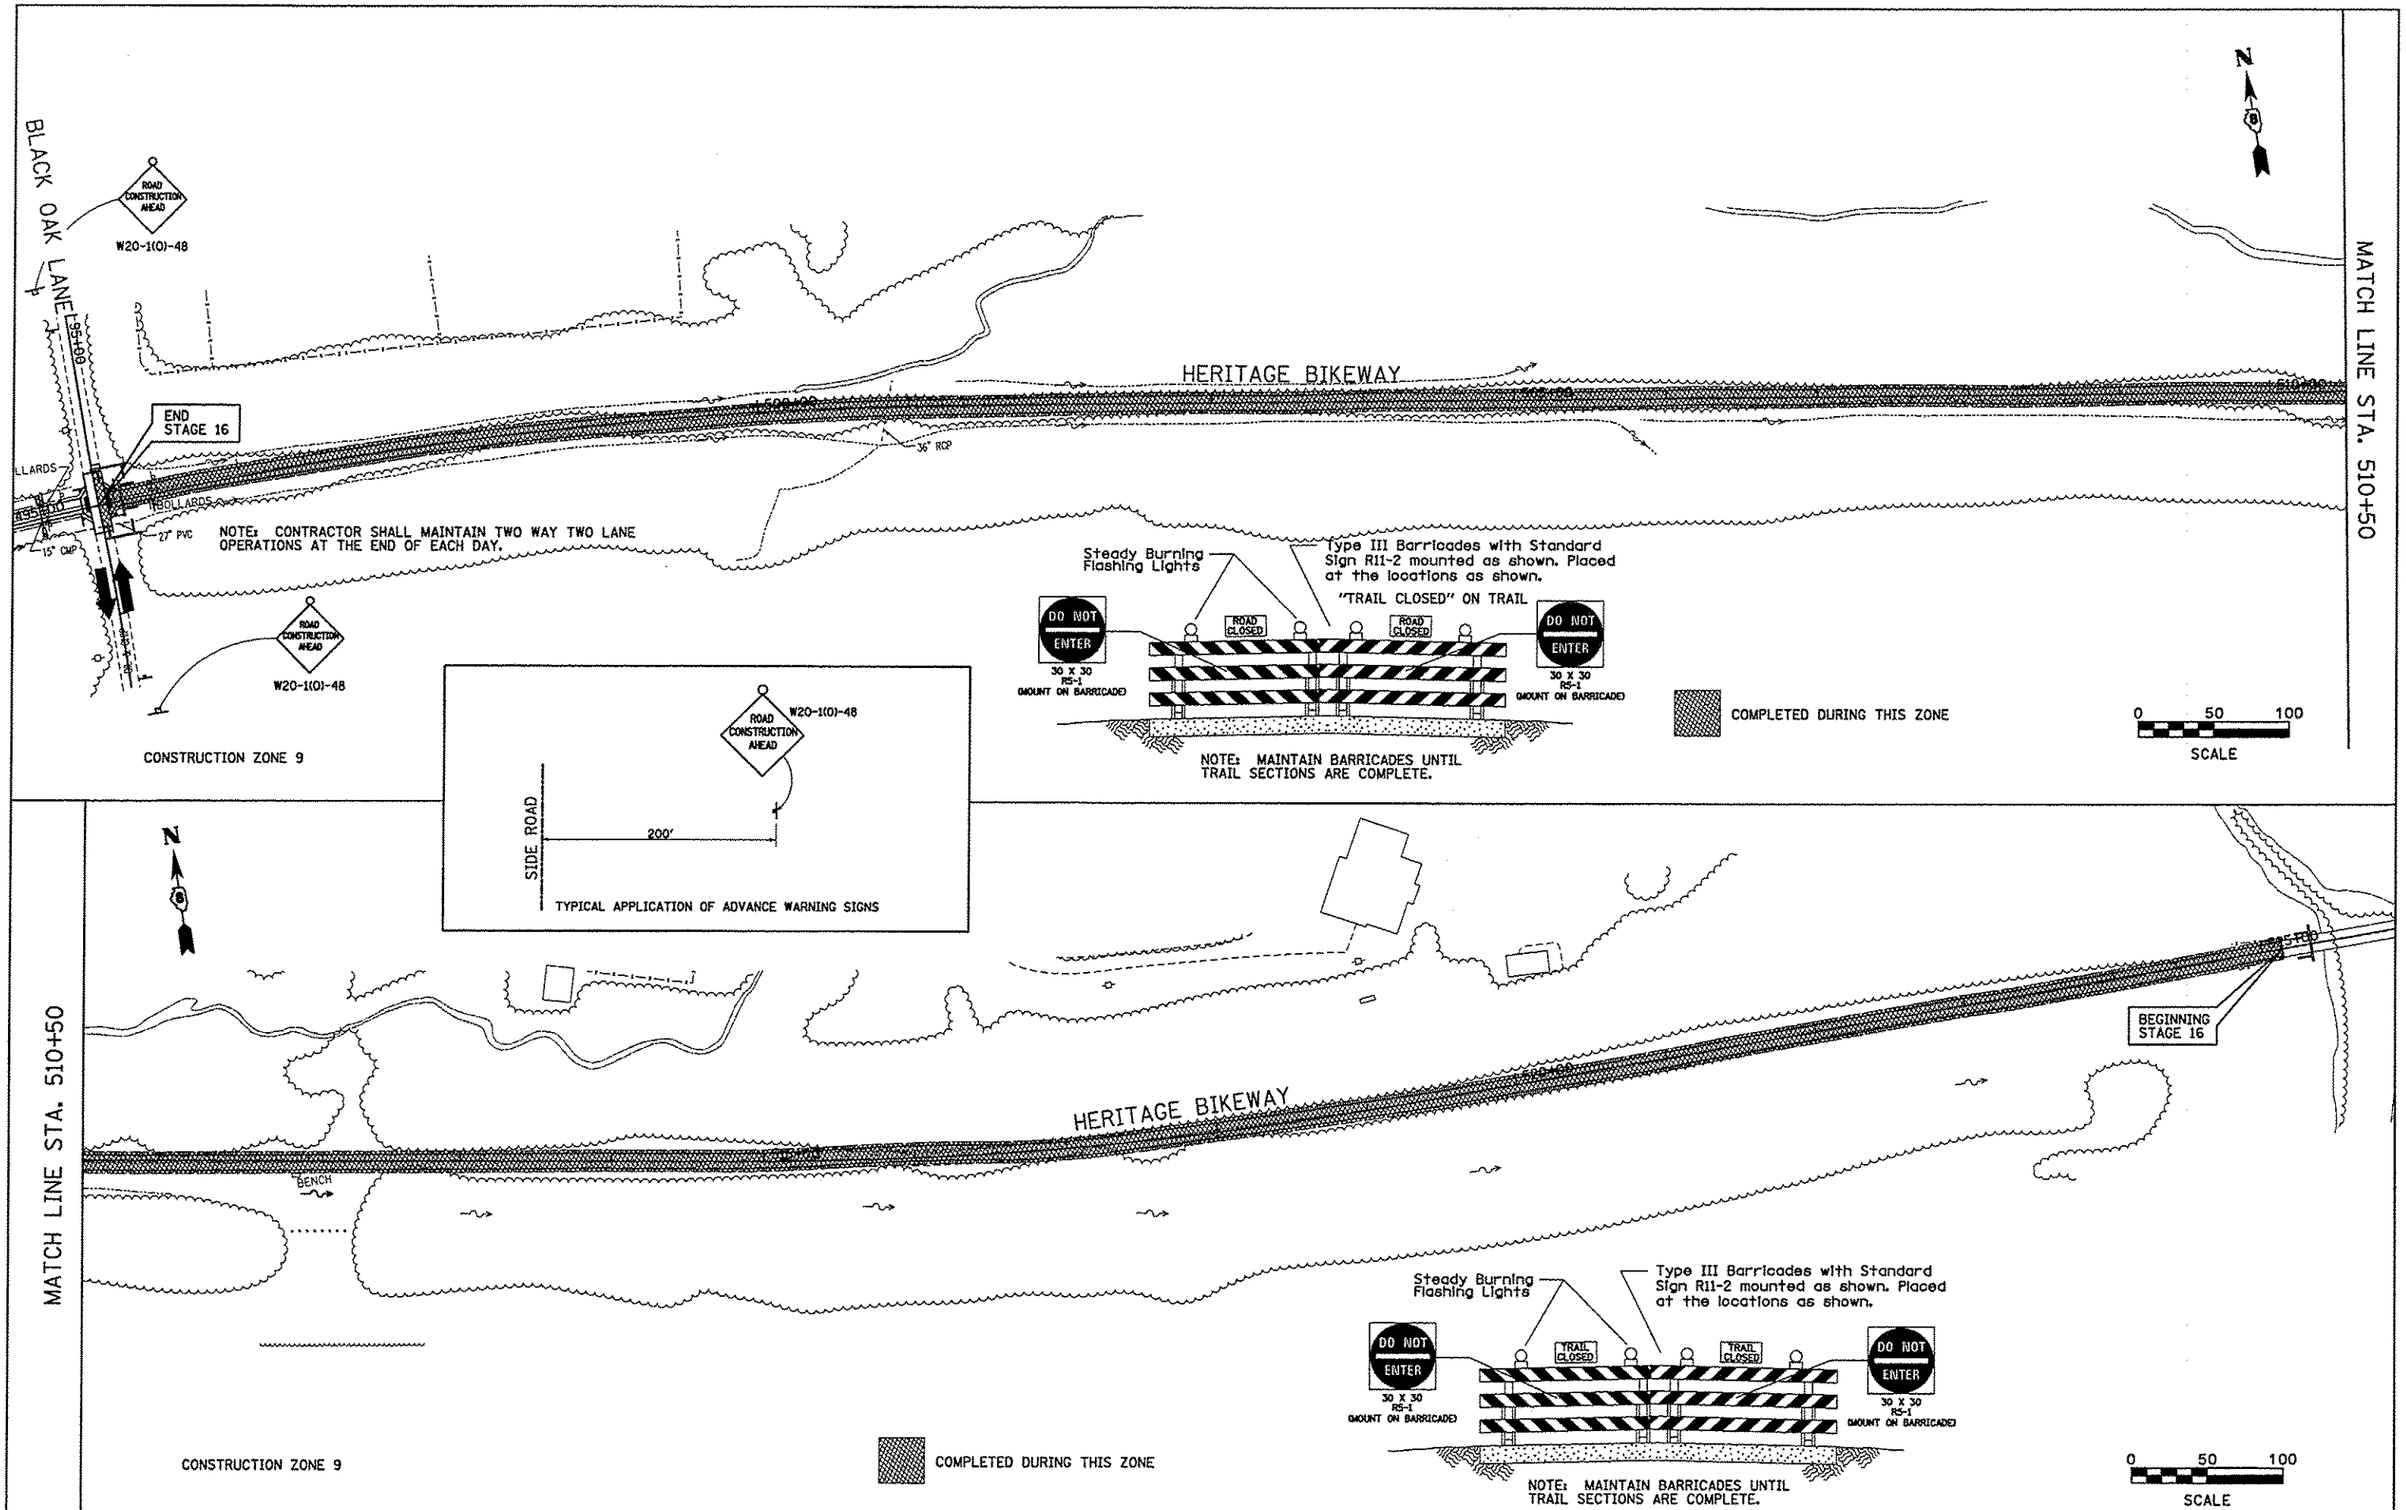

FILE NAME = StgConst_9.dgn	USER NAME = Jeremy	DESIGNED - SAS	REVISED -	MADISON COUNTY TRANSIT DISTRICT HERITAGE BIKEWAY	CONSTRUCTION ZONE 9	F.A. RTE.	SECTION	COUNTY	TOTAL SHEETS	SHEET NO.
		DRAWN - JDH	REVISED -				06-00016-00-BT	MADISON	310	87
	PLOT SCALE = ●SCALE●	CHECKED - WJB	REVISED -					CONTRACT NO. 97433		
	PLOT DATE = 12/18/2012	DATE - 11/30/12	REVISED -		SCALE: 1" = 50' SHEET NO. 18 OF 18 SHEETS	FED. ROAD DIST. NO.	ILLINOIS	FED. AID PROJECT		