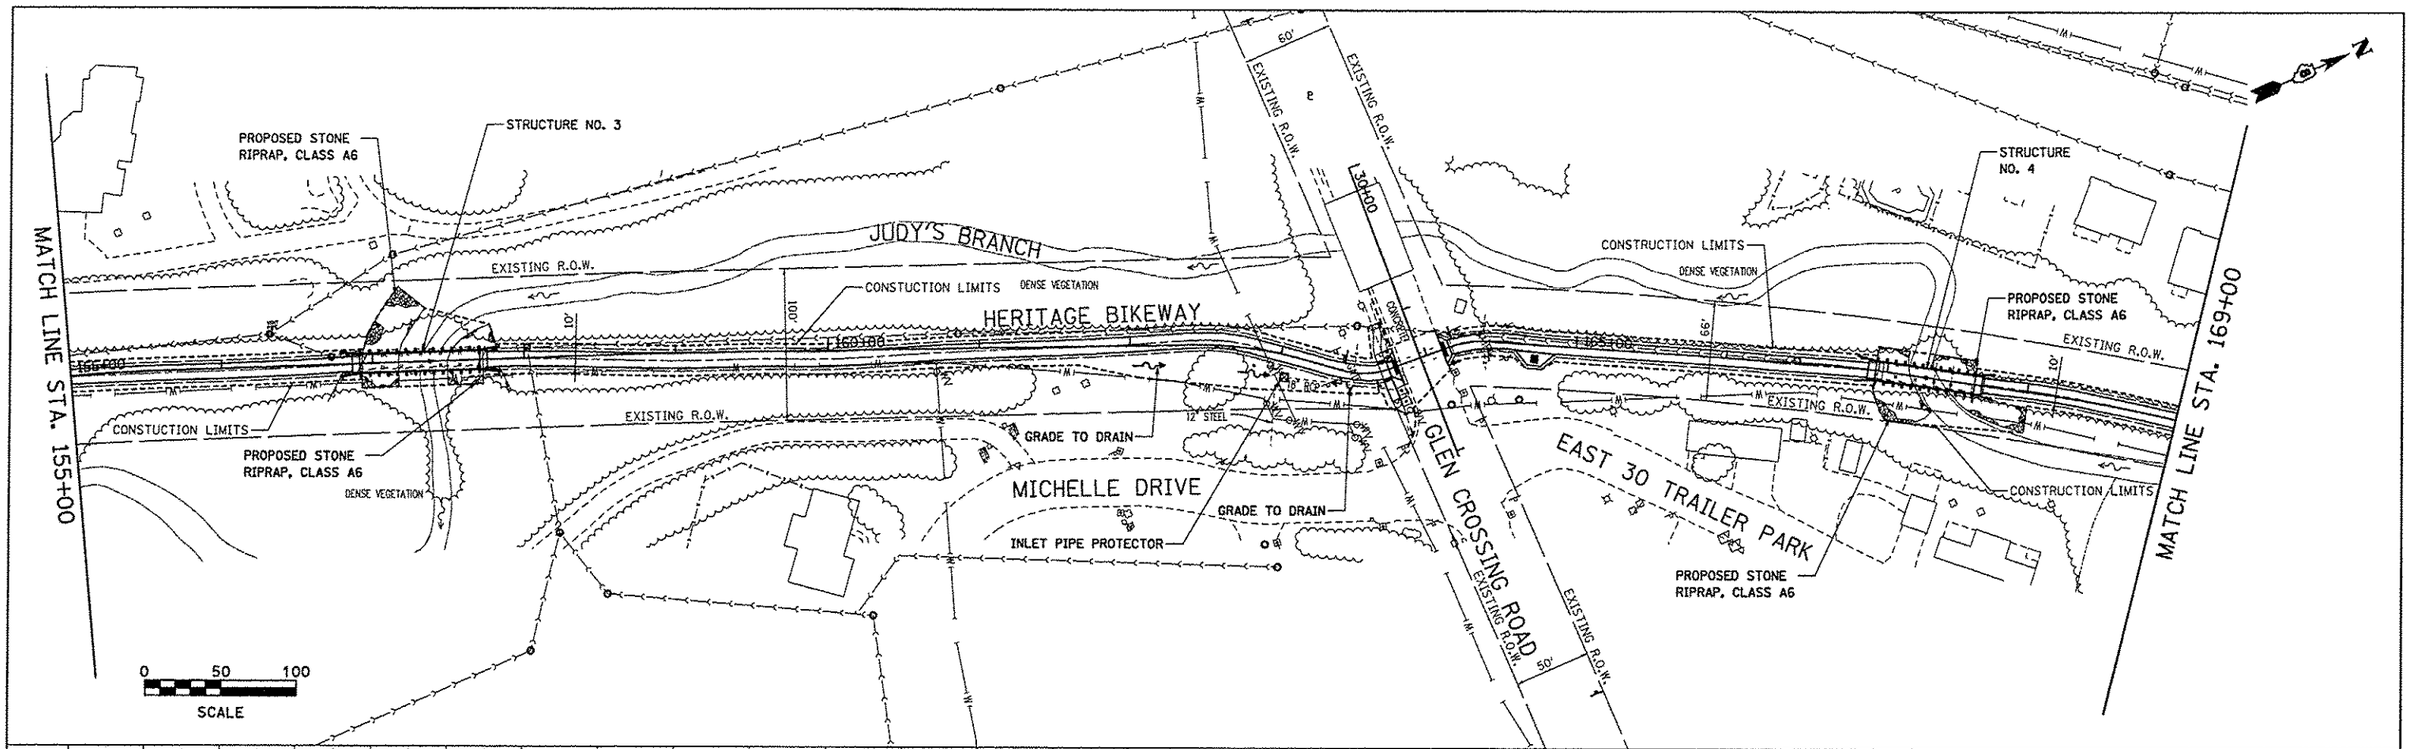

PLAN
NOTE BOOK NO.
SURVEYED
PLOTTED
ALIGNMENT CHECKED
RT. OF WAY CHECKED
CADD FILE NAME
BY
DATE

PROFILE
NOTE BOOK NO.
SURVEYED
PLOTTED
GRADES CHECKED
B.M. NOTED
STRUCTURE NOTATNS CHKD
BY
DATE

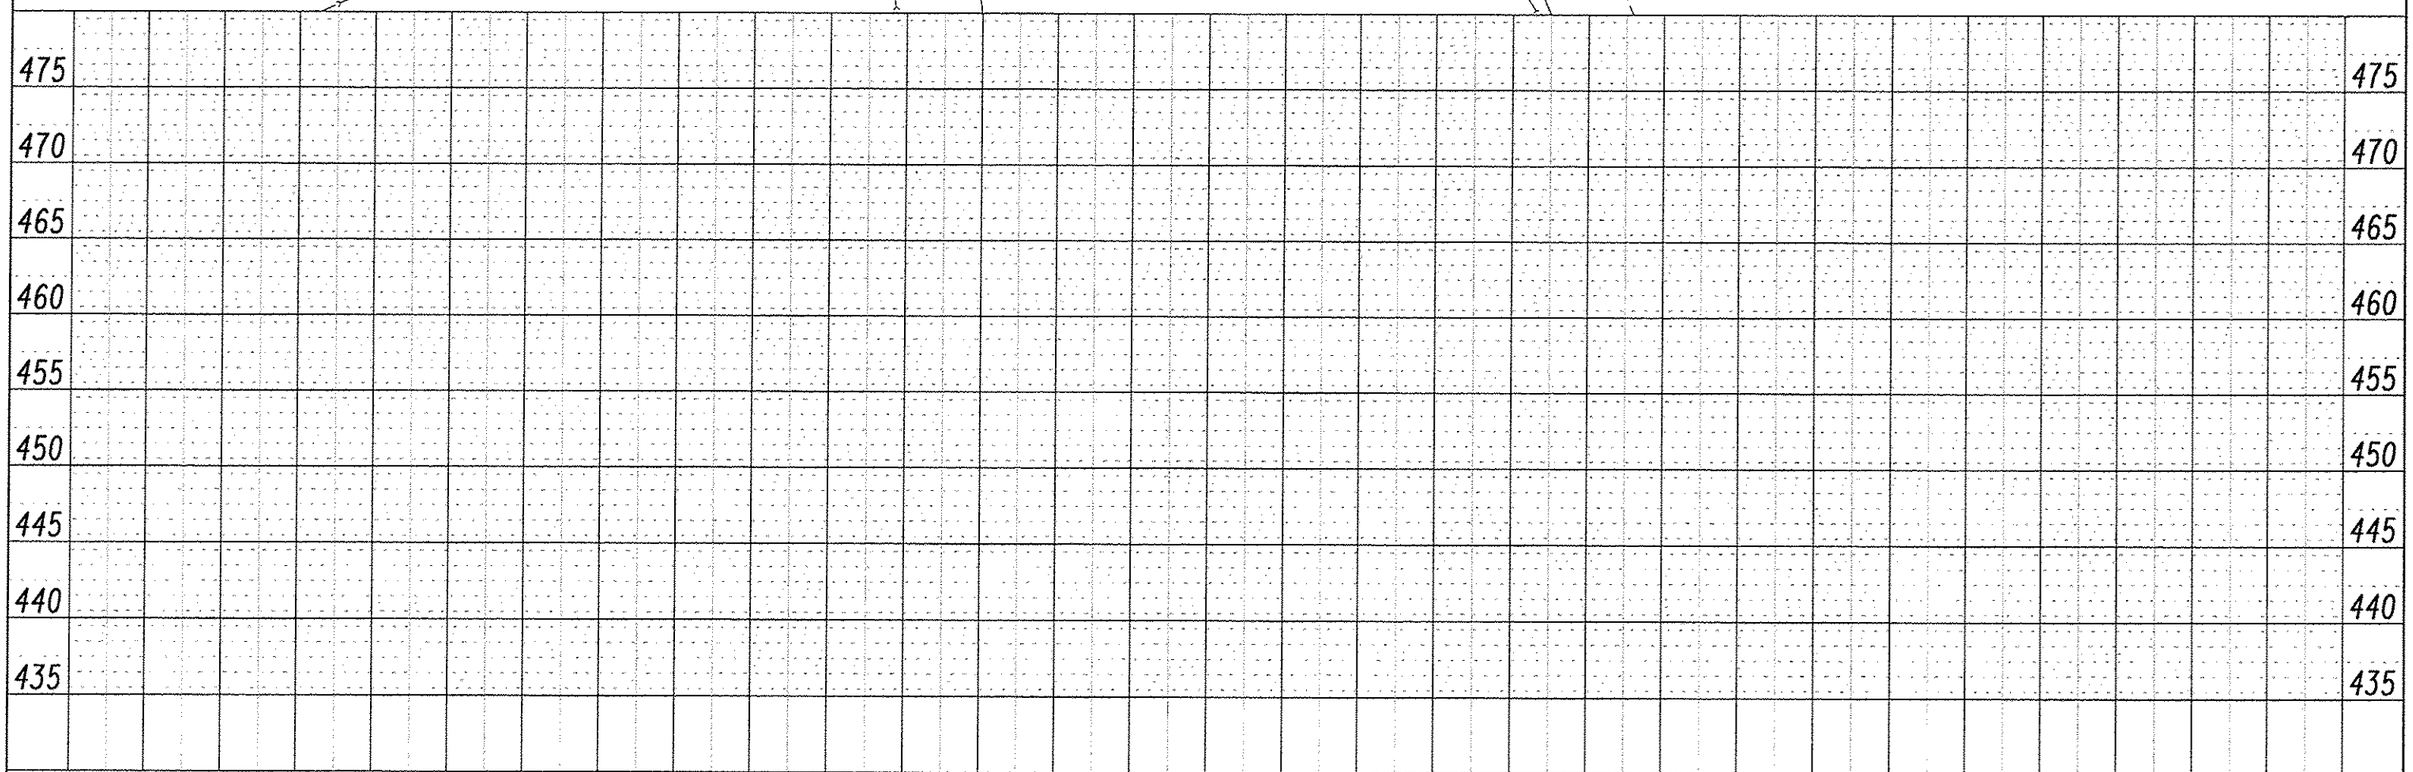

FILE NAME = drain.04.dgn	USER NAME = Jeremy	DESIGNED - SAS	
		DRAWN - SAS	
	PLOT SCALE = $SCALE$	CHECKED - WJB	
	PLOT DATE = 12/18/2012	DATE - 11/30/12	

MADISON COUNTY TRANSIT DISTRICT
HERITAGE BIKEWAY

DRAINAGE & EROSION CONTROL PLAN

SCALE: 1" = 50' | SHEET NO. 5 OF 23 SHEETS | STA. 155+00.00 TO STA. 169+00.00

F.A. RTE.	SECTION	COUNTY	TOTAL SHEETS	SHEET NO.
	06-00016-00-BT	MADISON	310	92
		CONTRACT NO. 97433		
FED. ROAD DIST. NO.	ILLINOIS	FED. AID PROJECT		