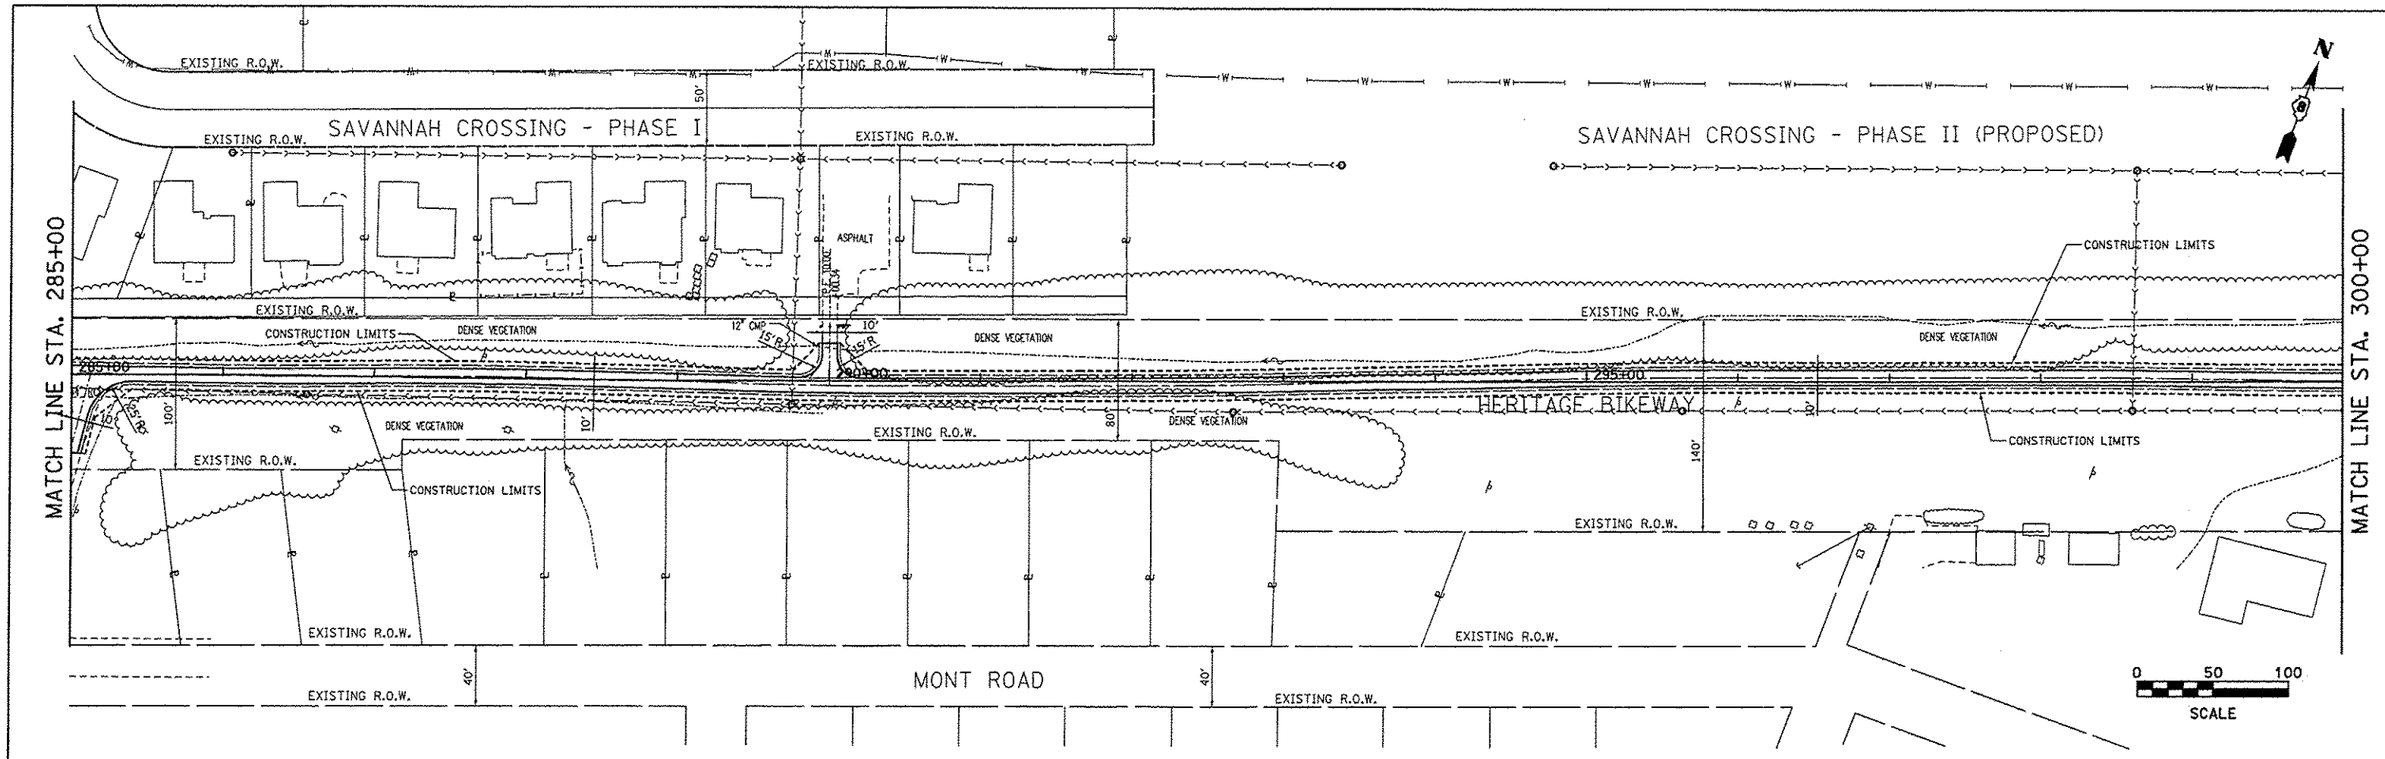

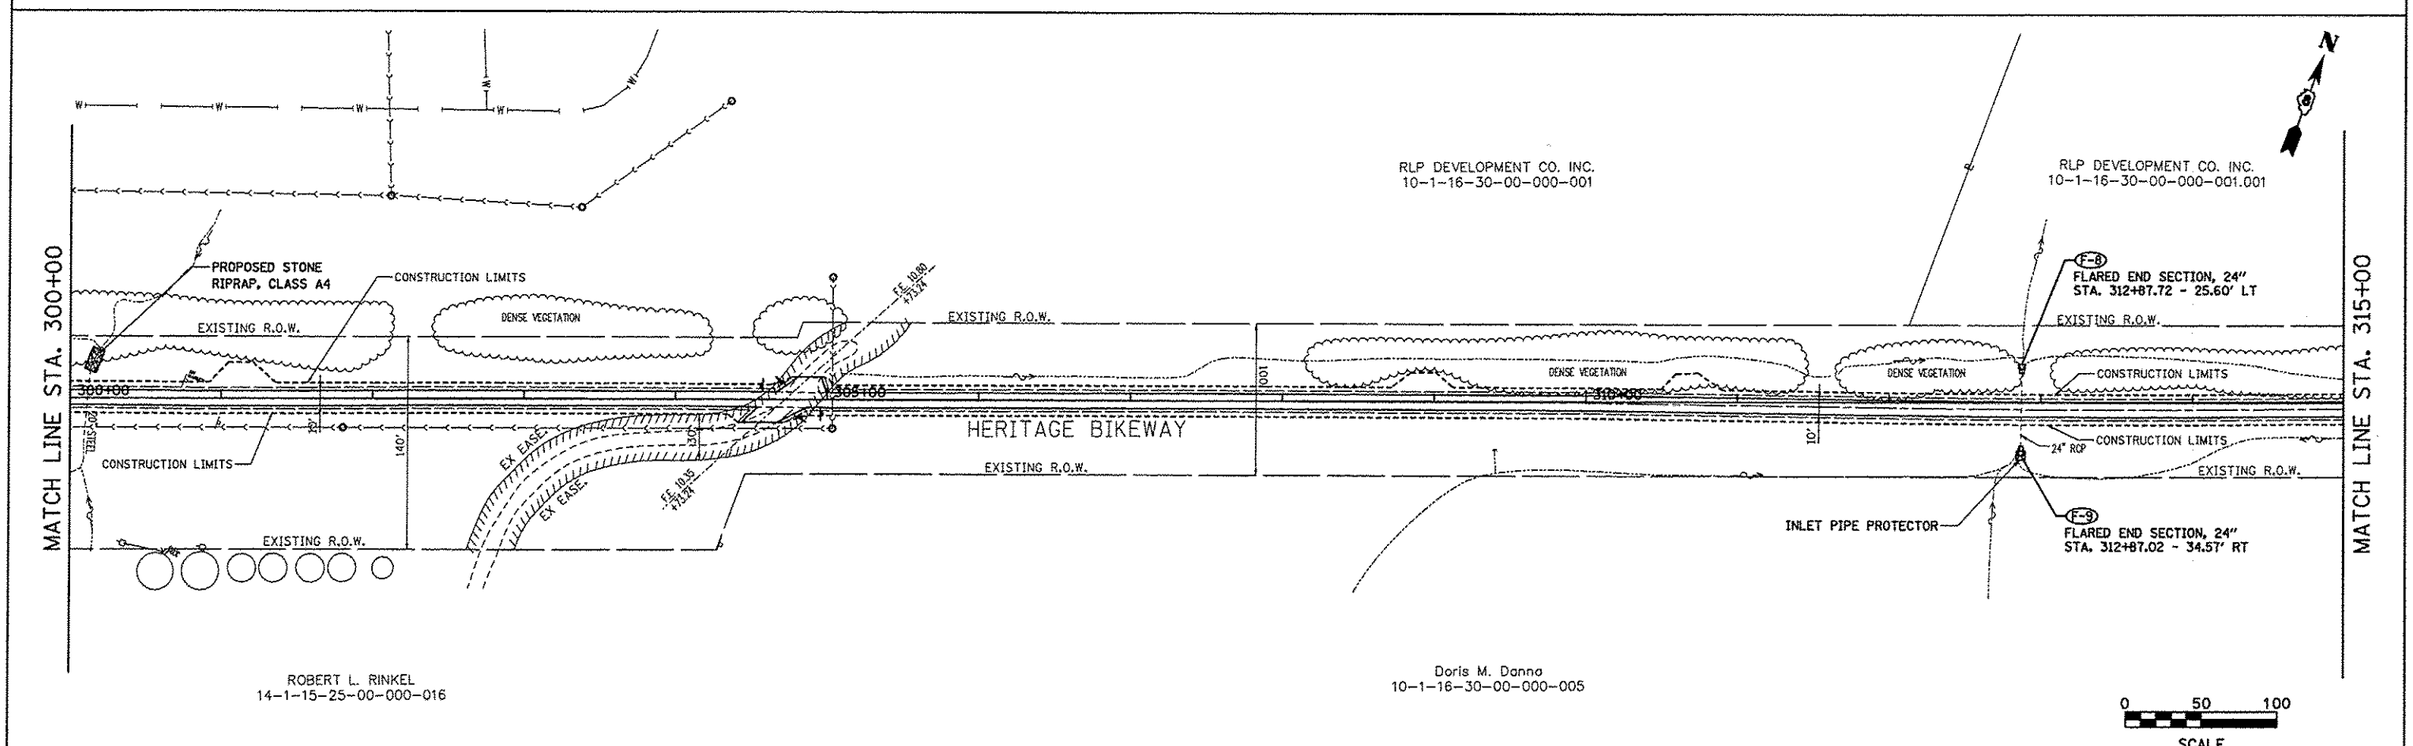

FILE NAME = drain.09.dgn	USER NAME = jeremy	DESIGNED - SAS	
		DRAWN - SAS	
	PLOT SCALE = $SCALE$	CHECKED - WJB	
	PLOT DATE = 12/18/2012	DATE - 11/30/12	

MADISON COUNTY TRANSIT DISTRICT
HERITAGE BIKEWAY

DRAINAGE & EROSION CONTROL PLAN

SCALE: 1" = 50' | SHEET NO. 13 OF 23 SHEETS | STA. 285+00.00 TO STA. 315+00.00

F.A. RTE.	SECTION	COUNTY	TOTAL SHEETS	SHEET NO.
	06-00016-00-BT	MADISON	310	100
		CONTRACT NO. 97433		
FED. ROAD DIST. NO.	ILLINOIS	FED. AID PROJECT		