F.A.U. RTE.	SECTION	COUNTY	TOTAL SHEETS	SHEET NO.
	06-00016-00-BT	MADISON	310	150
FED. ROAD DIST. NO.	ILLINOIS	CONTRACT NO. 97433		

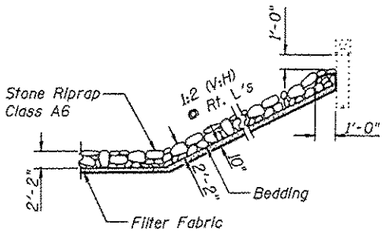

STONE RIPRAP DETAIL

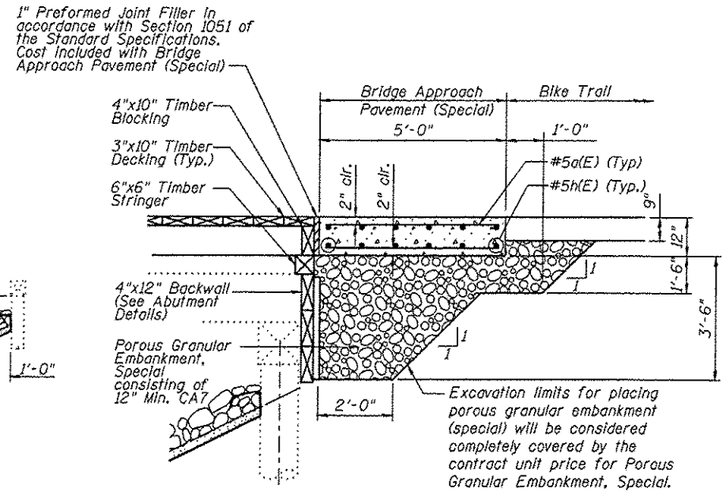

BRIDGE APPROACH PAVEMENT (SPECIAL) DETAIL

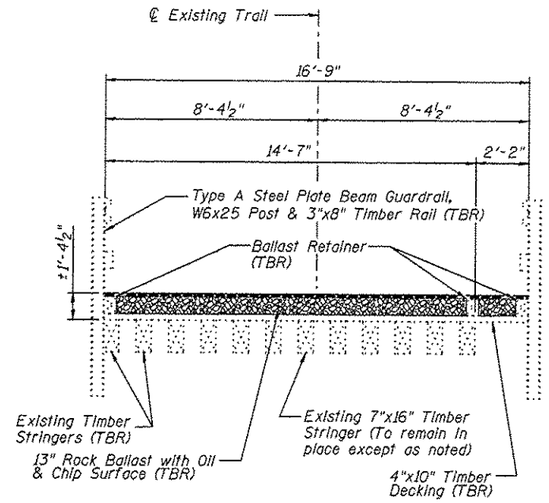

EXISTING CROSS SECTION
(Looking East)

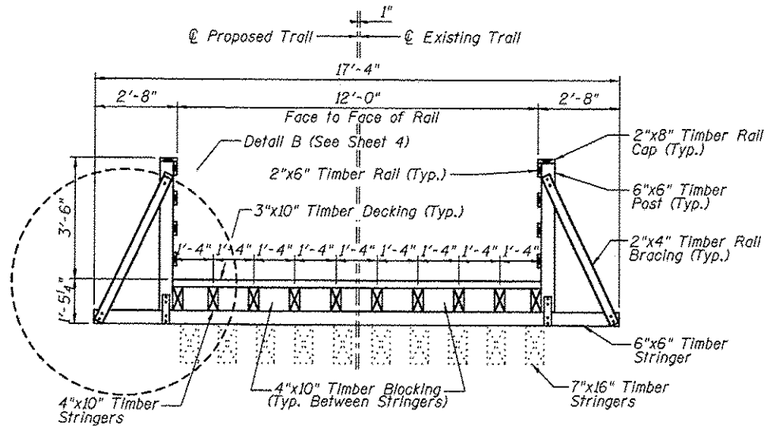

PROPOSED CROSS SECTION
(Looking East)

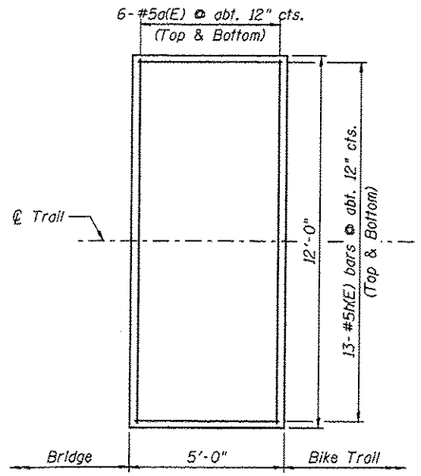

BRIDGE APPROACH PAVEMENT (SPECIAL) PLAN
Note: 276 Lbs. of epoxy coated reinforcement bars

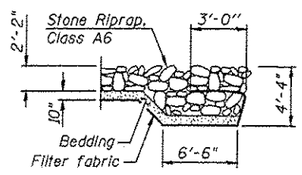

SECTION A-A

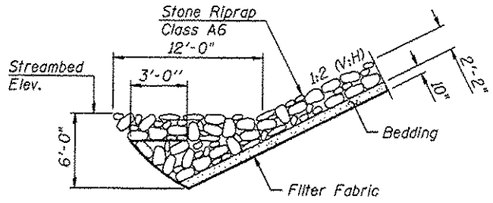

SECTION B-B

BRIDGE APPROACH
BILL OF MATERIAL

Item	Unit	Quantity
Porous Granular Embankment, Special	Cu. Yd.	17

Note:

All dimensions are approximate.

For Treated Timber quantity, see Sheet No. 4

All new timber members shown shall be included in the pay item Treated Timber.

All items determined by the Engineer to have salvageable value, including the Type A Steel Plate Beam Guardrail, W6x25 Posts, 3"x8" Timber Rail and 7"x16" Timber Stringers in good condition, shall be transported and stored at locations and in a manner approved by the Engineer.

CROSS SECTIONS

Juneau Associates, Inc. P.C.
CONSULTING ENGINEERS AND LAND SURVEYORS
2100 State Street, P.O. Box 1326, Granite City, Illinois 62040, Phone: (618)931-1400, Fax: (618)931-5561
130 North Research Drive, Edwardsville, Illinois 62025, Phone: (618)659-2900, Fax: (618)659-0941

GLEN CARBON HERITAGE
BIKE TRAIL OVER JUDY BRANCH
MADISON COUNTY
STATION 108+17.70
STRUCTURE NO. 1

REVISIONS			
NO.	DATE	BY	REMARKS
DGN NAME:			

SCALE: NOT TO SCALE, FOLLOW DIMENSIONS

DSN. BY:	DB	DATE: 10/18/12	SHEET 150
DWN. BY:	EER	DATE: 10/18/12	
CHK'D:	WWH	DATE: 10/18/12	
JOB NO. E064403	DGN. NO.		OF 310 SHTS

Printed 10:00:58 AM 12/19/2012 W:\STRUCT\E064403 IMCT Heritage Trail\Drawings\Structure #0\Proposed Structure (07-2021\103\150) Cross Sections.dgn