F.A.U. RTE.	SECTION	COUNTY	TOTAL SHEETS	SHEET NO.
	06-00016-00-BT	MADISON	310	158
FED. ROAD DIST. NO.	ILLINOIS	CONTRACT NO. 97433		

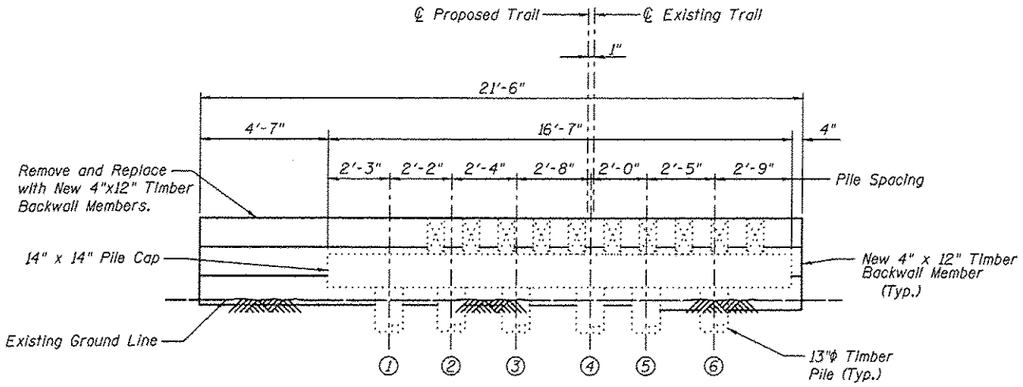

EAST ABUTMENT
(Looking East)

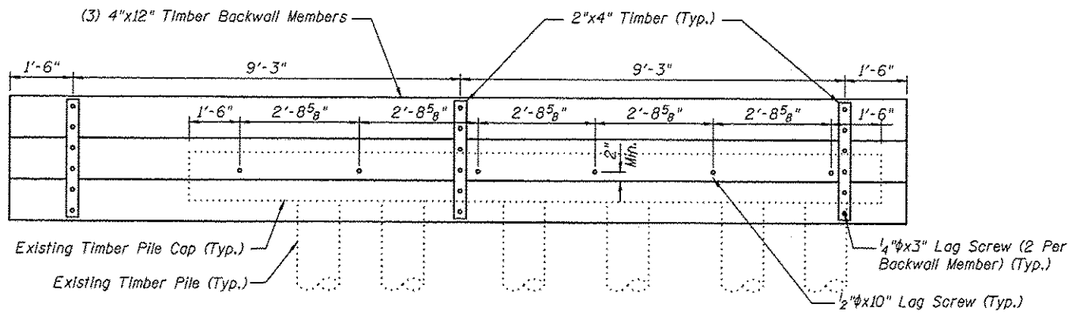

EAST ABUTMENT
(Looking West)

EAST ABUTMENT
BILL OF MATERIAL

Item	Unit	Quantity
Treated Timber	F.B.M.	264

Note:
All dimensions are approximate.
All new timber members shown shall be included in the pay item Treated Timber.

EAST ABUTMENT DETAILS

Juneau Associates, Inc. P.C.
CONSULTING ENGINEERS AND LAND SURVEYORS
2160 State Street, P.O. Box 1325, Granite City, Illinois 62040, Phone (618)877-1100, Fax (618)451-6541
105 North Research Drive, Edwardsville, Illinois 62025, Phone: (618)659-0900, Fax: (618)659-0941

GLEN CARBON HERITAGE
BIKE TRAIL OVER JUDY BRANCH
MADISON COUNTY
STATION 108+17.70
STRUCTURE NO. 1

REVISIONS			
NO.	DATE	BY	REMARKS

SCALE: NOT TO SCALE, FOLLOW DIMENSIONS

DSN. BY:	DB	DATE:	10/18/12	SHEET
DWN. BY:	EER	DATE:	10/18/12	158
CHK'D:	WWH	DATE:	10/18/12	
JOB NO. E064403		DGN. NO.		OF 310 SHTS

DGN NAME:

Printed 10/04/23 AM 12/19/2012 N:\STRUCT\E064403 IDOT Heritage Trail\Drawings\Structure #04\Proposed Structure (07-2012)\IB1591E Abut.dgn