F.A.U. RTE.	SECTION	COUNTY	TOTAL SHEETS	SHEET NO.
	06-00016-00-BT	MADISON	310	159
FED. ROAD DIST. NO.	ILLINOIS	CONTRACT NO. 97433		

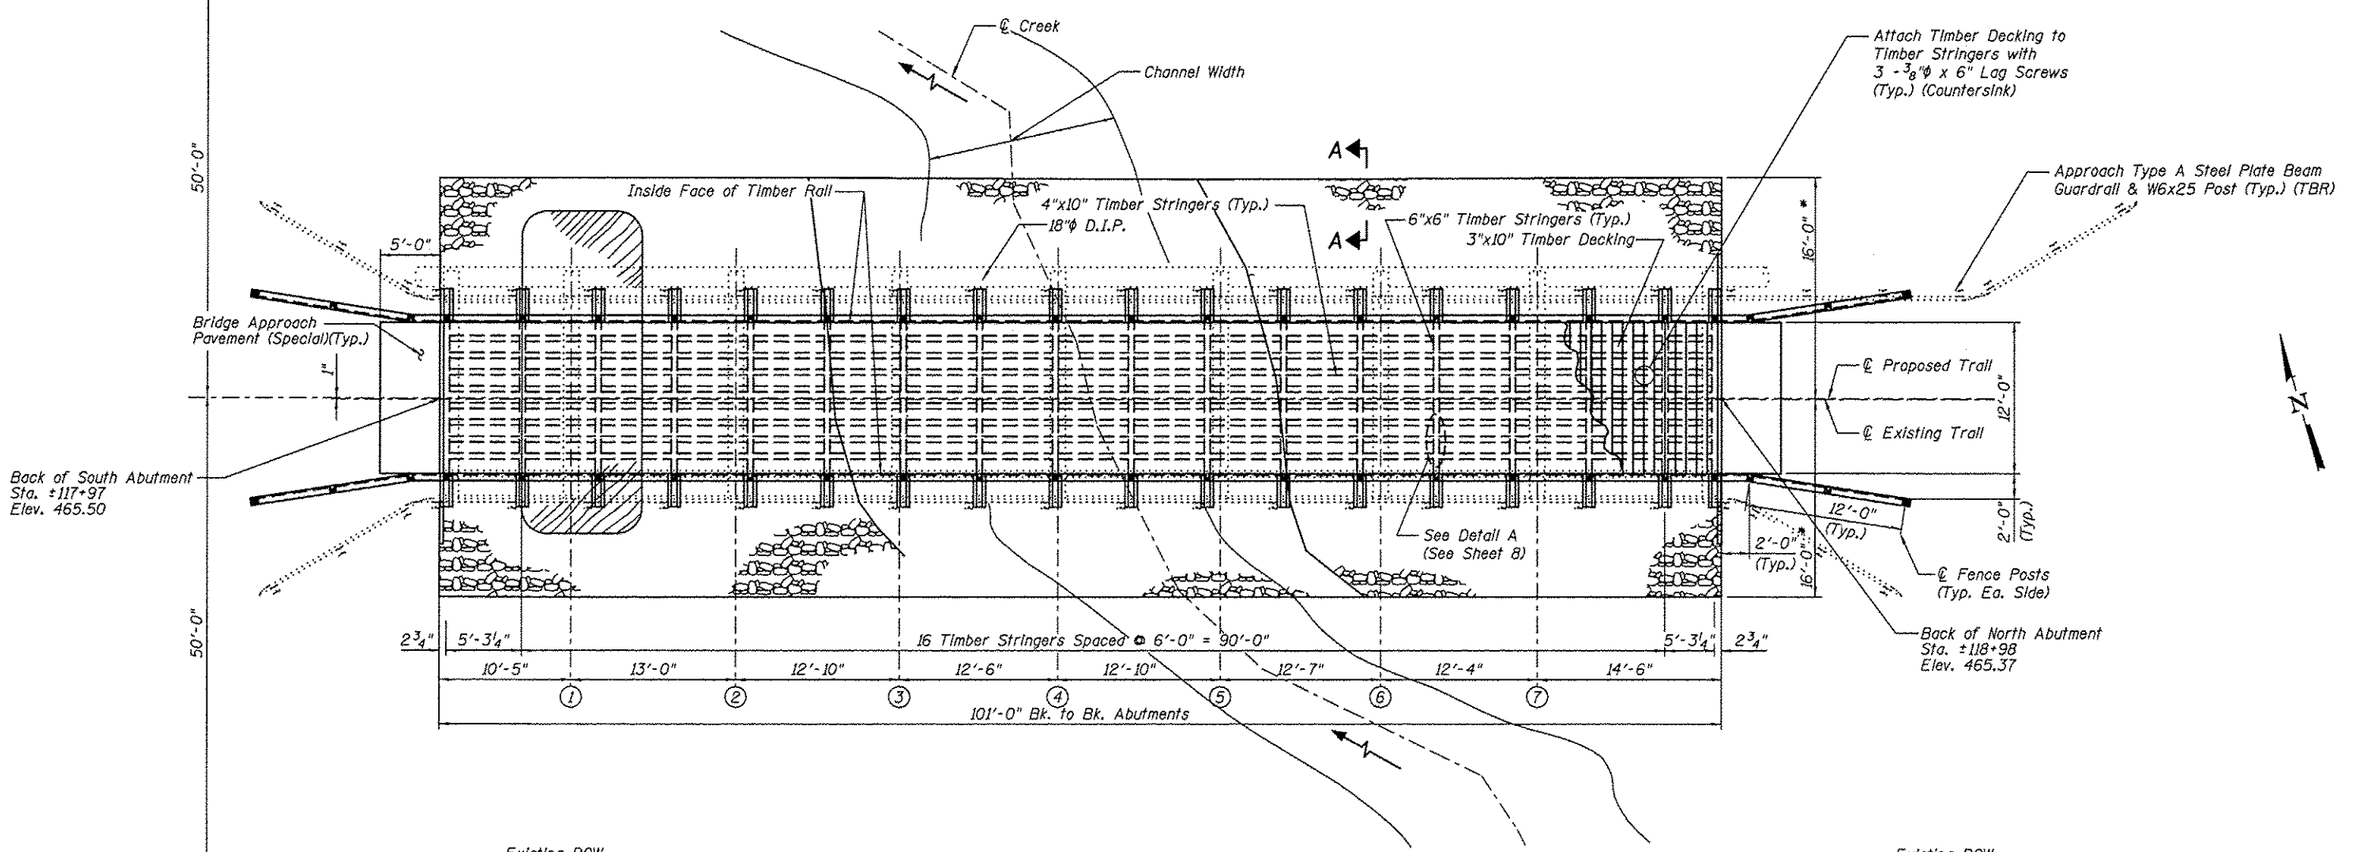

PLAN

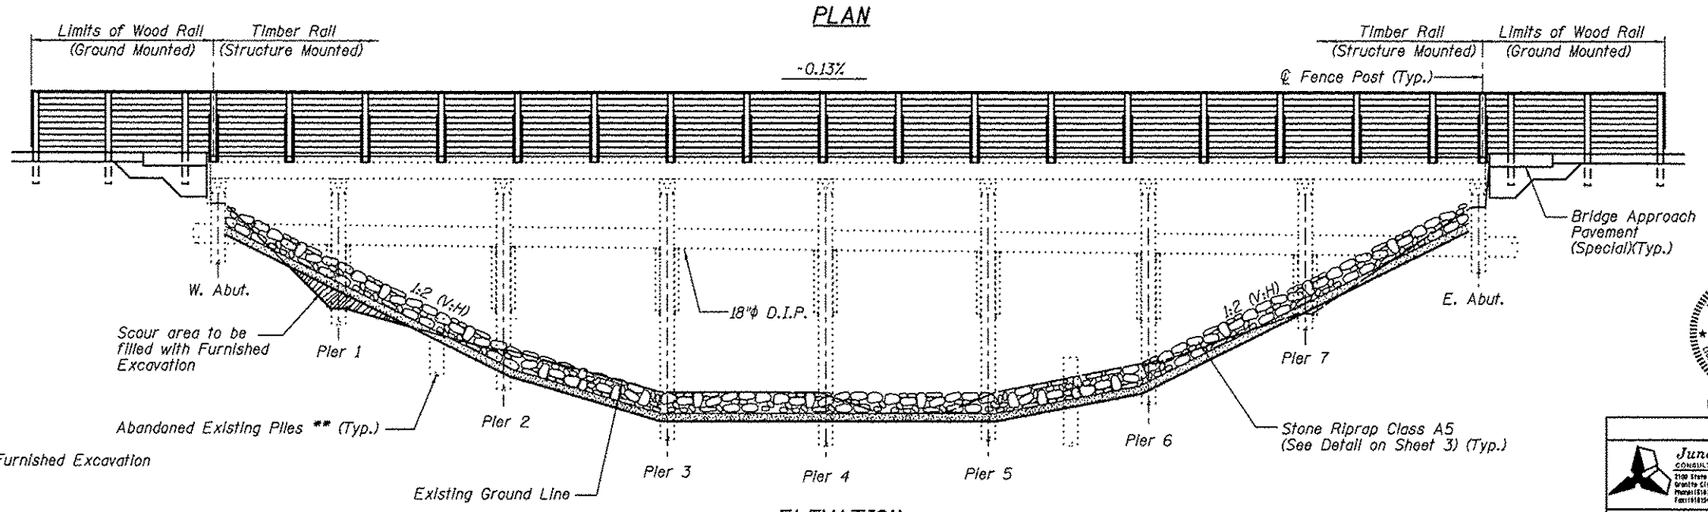

ELEVATION
(Looking North)

Legend

TBR - To Be Removed

Void, to be filled with Furnished Excavation

* Limits of Stone Riprap

** Abandoned Existing Piles shall be removed to at least 1 foot below the proposed ground surface.

Notes:

All dimensions are approximate.

For General Notes and Total Bill of Material, see Sheet No. 2

For Cross Sections and Approach Slab Detail, see Sheet No. 3

For Section A-A and Stone Riprap Detail, see Sheet No. 3

All new timber members shown shall be included in the pay item Treated Timber.

I certify to the best of knowledge, information and belief, this bridge design is structurally adequate for the design loading shown on the plans. The design is an economical one for the style of structure and complies with requirements of the current AASHTO Standard Specification for Highway Bridges.

WESLEY W. HERNDON, S.E. — DATE 1/2/13

Expires 11-30-13

Sheet 1 of 10

PLAN & ELEVATION

Juneau Associates, Inc. P.C.
CONSULTING ENGINEERS AND LAND SURVEYORS
3100 State Street, P.O. Box 1325, Granite City, Illinois 62040, Phone:(618)877-1400, Fax:(618)876-5841
100 North Research Drive, Edwardsville, Illinois 62025, Phone: (618)656-0900, Fax: (618)656-0951

GLEN CARBON HERITAGE
BIKE TRAIL OVER JUDY BRANCH
MADISON COUNTY
STATION 118+47.70
STRUCTURE NO. 2

REVISIONS			
NO.	DATE	BY	REMARKS

SCALE: NOT TO SCALE, FOLLOW DIMENSIONS

DSN. BY:	DB	DATE:	10/18/12	SHEET 159
DWN. BY:	EER	DATE:	10/18/12	
CHK'D:	WWH	DATE:	10/18/12	
DGN NAME:		JOB NO. E064403	DGN. NO.	OF 310 SHTS

Printed 1/2/2013 8:27:07 AM W:\STRUCT\E064403 GMCT Heritage Trail\Drawings\Structure #02\Proposed Structure (07-2002)\(06N159) Plan & Elevation.dgn