F.A.U. RTE.	SECTION	COUNTY	TOTAL SHEETS	SHEET NO.
	06-00016-00-BT	MADISON	310	181
FED. ROAD DIST. NO.	ILLINOIS	CONTRACT NO. 97433		

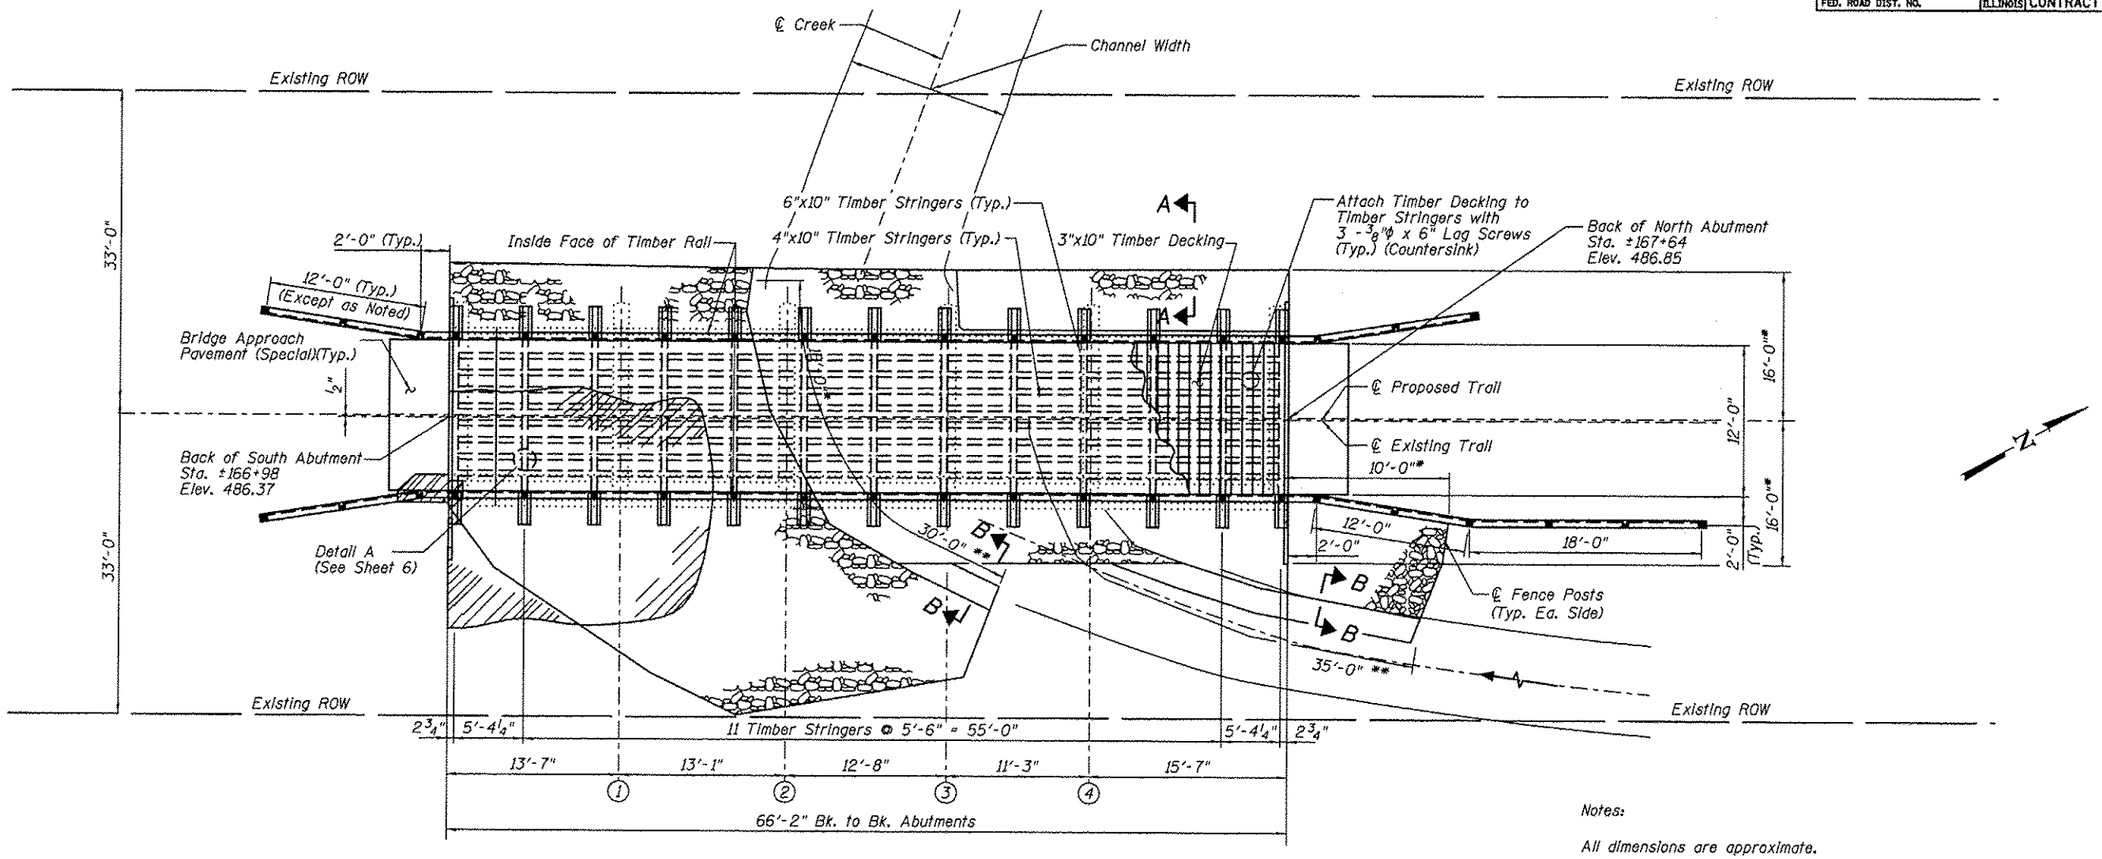

PLAN

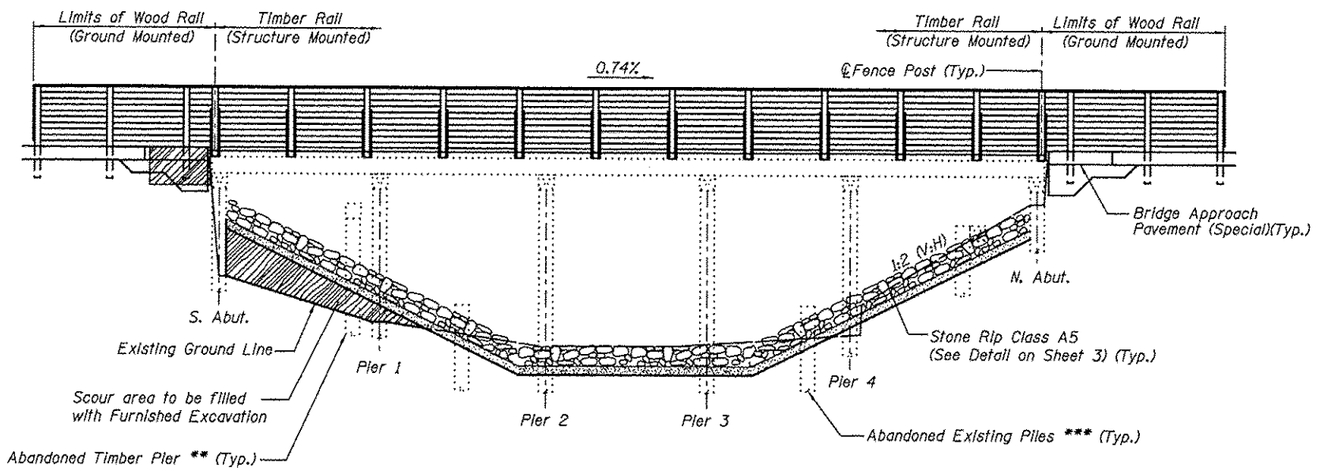

ELEVATION
(Looking West)

Notes:

All dimensions are approximate.

For General Notes and Total Bill of Material, see Sheet No. 2

For Cross Sections and Approach Slab Detail, see Sheet No. 3

For Section A-A & B-B and Stone Riprap Details, see Sheet No. 3

All new timber member shown shall be included in the pay item Treated Timber.

I certify to the best of knowledge, information and belief, this bridge design is structurally adequate for the design loading shown on the plans. The design is an economical one for the style of structure and complies with requirements of the current AASHTO Standard Specification for Highway Bridges.

WESLEY W. HERNDON STATE OF ILLINOIS 4923 EDWARDSVILLE, IL LICENSED STRUCTURAL ENGINEER

Expires 11-30-13

WESLEY W. HERNDON, S.E. 1/2/13 DATE

Legend

Void, to be filled with Furnished Excavation

* Limits of Stone Riprap

** Limits of Stone Riprap, measured along Toe of Slope.

***Abandoned Existing Piles shall be removed to at least 1 foot below the proposed ground surface

PLAN & ELEVATION

Juneau Associates, Inc. P.C.
CONSULTING ENGINEERS AND LAND SURVEYORS

GLEN CARBON HERITAGE
BIKE TRAIL OVER JUDY' BRANCH
MADISON COUNTY
STATION 167+25.86
STRUCTURE NO. 4

REVISIONS			
NO.	DATE	BY	REMARKS

SCALE: NOT TO SCALE, FOLLOW DIMENSIONS

DSN. BY:	DB	DATE:	10/18//12	SHEET
DWN. BY:	EER	DATE:	10/18/12	181
CHK'D:	WWH	DATE:	10/18/12	
JOB NO.	E064403	DGN. NO.		OF 310 SHTS

DGN NAME:

Sheet 1 of 9

Printed 11/27/21 AM 1/2/2013 W:\STRUCT\E064403 (MCT Heritage Trail)\Drawings\Structure #04\Proposed Structure (07-2012)\(00080) Plan & Elevation.dgn