F.A.U. RTE.	SECTION	COUNTY	TOTAL SHEETS	SHEET NO.
	06-00016-00-BT	MADISON	310	210
FED. ROAD DIST. NO.	ILLINOIS	CONTRACT NO. 97433		

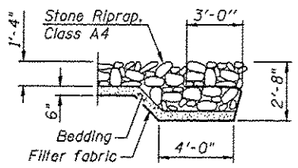

SECTION A-A

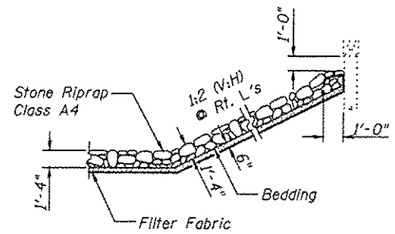

STONE RIPRAP DETAIL

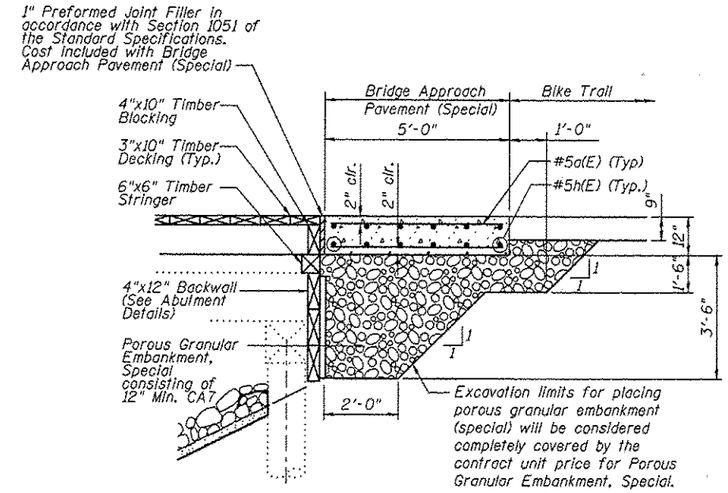

BRIDGE APPROACH PAVEMENT (SPECIAL) DETAIL

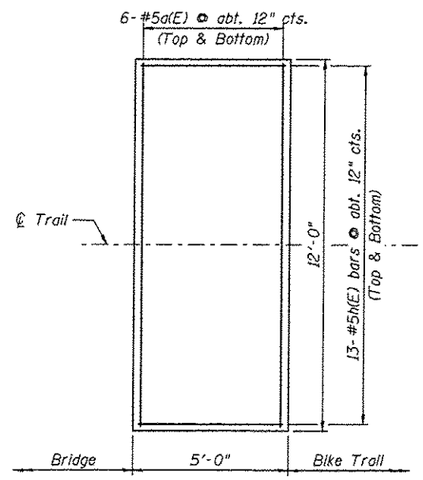

BRIDGE APPROACH PAVEMENT (SPECIAL) PLAN

Note: 276 Lbs. of epoxy coated reinforcement bars

BRIDGE APPROACH BILL OF MATERIAL

Item	Unit	Quantity
Porous Granular Embankment, Special	Cu. Yd.	17

Note:

All dimensions are approximate.

All new timber members shown shall be included in the pay Item Treated Timber.

All items determined by the Engineer to have salvageable value, including the Type A Steel Plate Beam Guardrail, W6x25 Posts, 3"x8" Timber Rail and 7"x16" Timber Stringers in good condition, shall be transported and stored at locations and in a manner approved by the Engineer.

Sheet 3 of 10

CROSS SECTIONS

Juneau Associates, Inc. P.C.
CONSULTING ENGINEERS AND LAND SURVEYORS
7100 State Street, P.O. Box 1325, Granite City, Illinois 62040, Phone: (618) 877-1400, Fax: (618) 931-5241
100 North Research Drive, Edwardsville, Illinois 62025, Phone: (618) 659-0900, Fax: (618) 659-0941

GLEN CARBON HERITAGE
BIKE TRAIL OVER JUDY BRANCH
MADISON COUNTY
STATION 227+74.04
STRUCTURE NO. 8

REVISIONS			
NO.	DATE	BY	REMARKS

SCALE: NOT TO SCALE, FOLLOW DIMENSIONS

DSN. BY:	DB	DATE:	10/18/12	SHEET
DWN. BY:	EER	DATE:	10/18/12	210
CHK'D:	WWH	DATE:	10/18/12	
DGN NAME:		JOB NO. E064403	DGN. NO.	OF 310 SHTS

Printed 10:04:33 AM 12/19/2012 W:\STRUCT\E064403 GMET Heritage Trail\Drawings\Structure #08\Proposed Structure (07-2012)\03\X210) Cross Sections.dgn