F.A.U. RTE.	SECTION	COUNTY	TOTAL SHEETS	SHEET NO.
	06-00016-00-BT	MADISON	310	215
FED. ROAD DIST. NO.	ILLINOIS	CONTRACT NO. 97433		

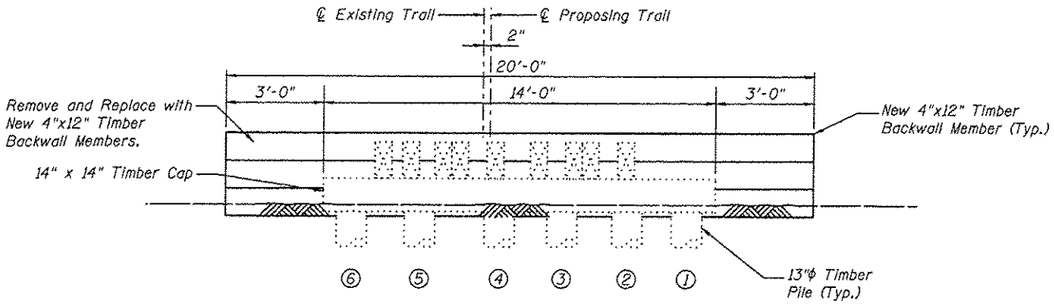

WEST ABUTMENT
(Looking West)

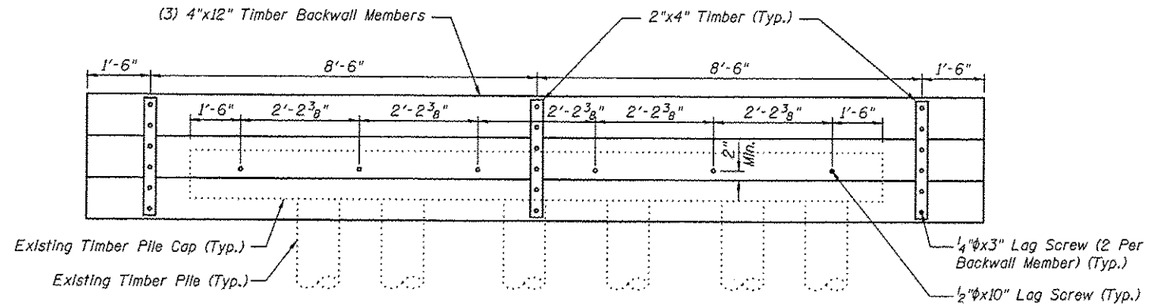

WEST ABUTMENT
(Looking East)

WEST ABUTMENT
BILL OF MATERIAL

Item	Unit	Quantity
Treated Timber	F.B.M.	246

Note:
All dimensions are approximate.
All new timber members shown shall be included in the pay item Treated Timber.

WEST ABUTMENT DETAILS

Juneau Associates, Inc. P.C.
CONSULTING ENGINEERS AND LAND SURVEYORS
3160 State Street, P.O. Box 1325, Granite City, Illinois 62040, Phone: (618)877-1400, Fax: (618)452-2341
100 North Bowman Drive, Edwardsville, Illinois 62025, Phone: (618)659-0900, Fax: (618)659-0941

GLEN CARBON HERITAGE
BIKE TRAIL OVER JUDY BRANCH
MADISON COUNTY
STATION 227+74.04
STRUCTURE NO. 8

REVISIONS				SCALE: NOT TO SCALE, FOLLOW DIMENSIONS				
NO.	DATE	BY	REMARKS					
				DSN. BY: DB	DATE: 10/18/12	SHEET		
				DWN. BY: EER	DATE: 10/18/12	215		
				CHK'D: WWH	DATE: 10/18/12			
DGN NAME:				JOB NO. E064403	DGN. NO.	OF 310 SHTS		

Printed 10:04:48 AM 12/19/2012 W:\STRUCT\E064403 IMCT Heritage Trail\Drawings\Structure #08\Proposed Structure 107-2012\(06X26) West Abutment.dgn