F.A.U. RTE.	SECTION	COUNTY	TOTAL SHEETS	SHEET NO.
	06-00016-00-BT	MADISON	310	221
FED. ROAD DIST. NO.	ILLINOIS	CONTRACT NO. 97433		

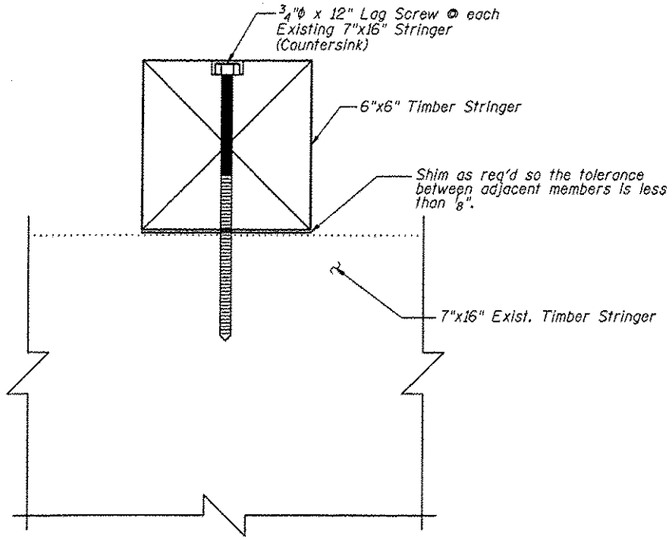

SECTION A-A

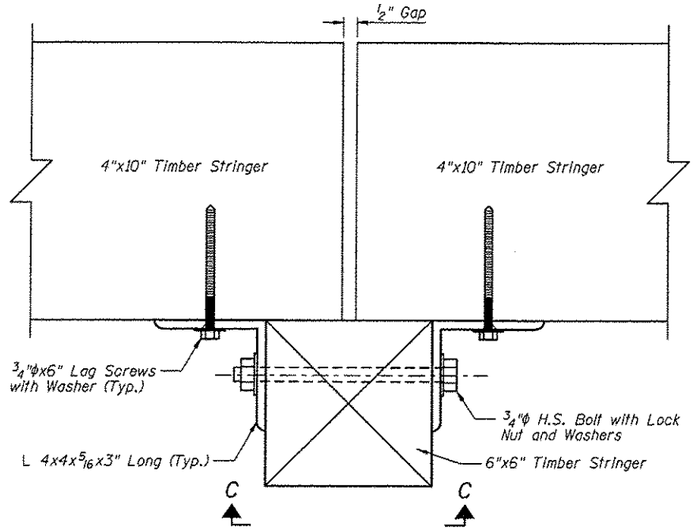

SECTION B-B
(Section G-G Similar)

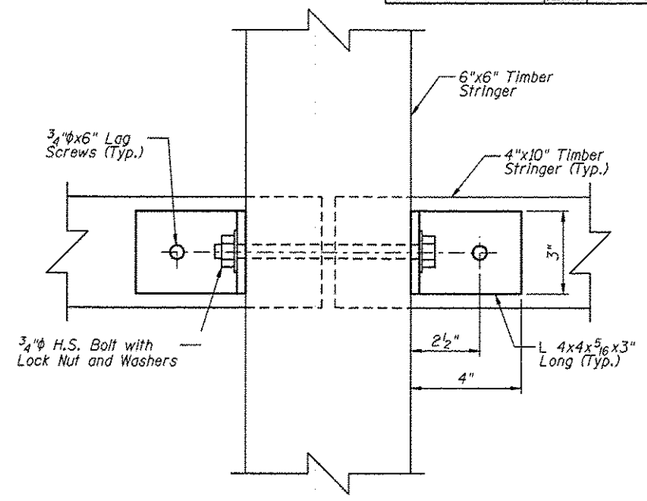

SECTION C-C

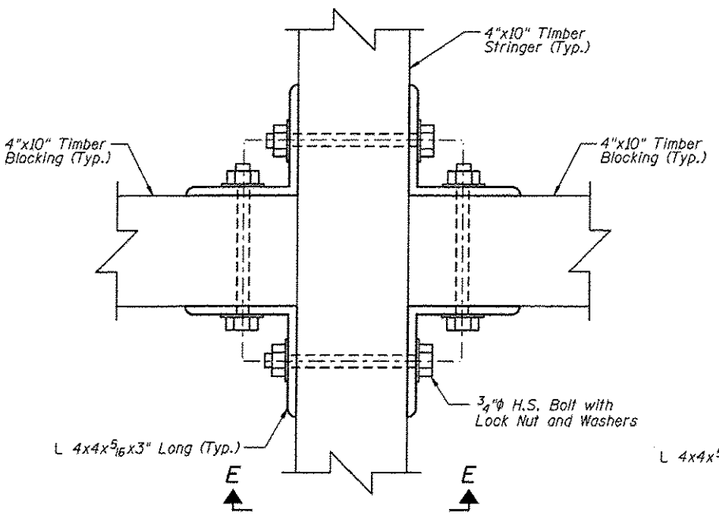

SECTION D-D

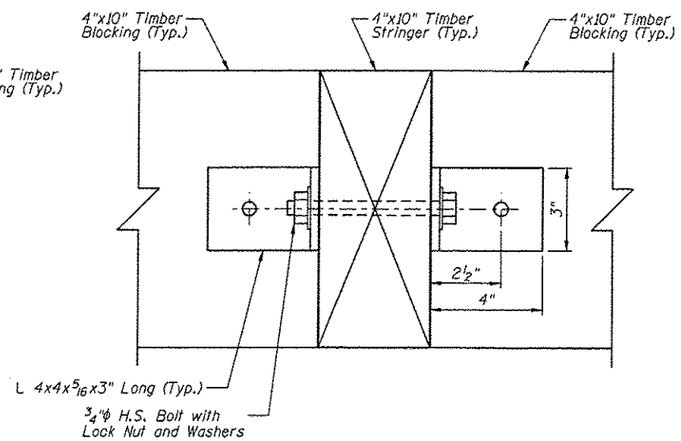

SECTION E-E

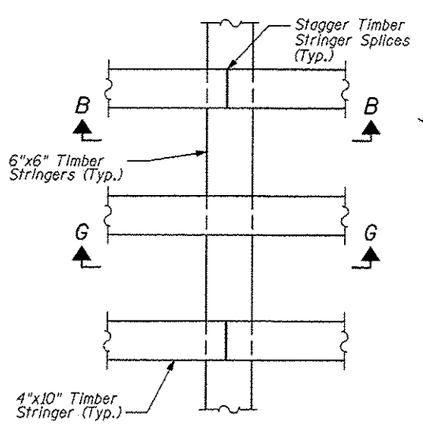

DETAIL A

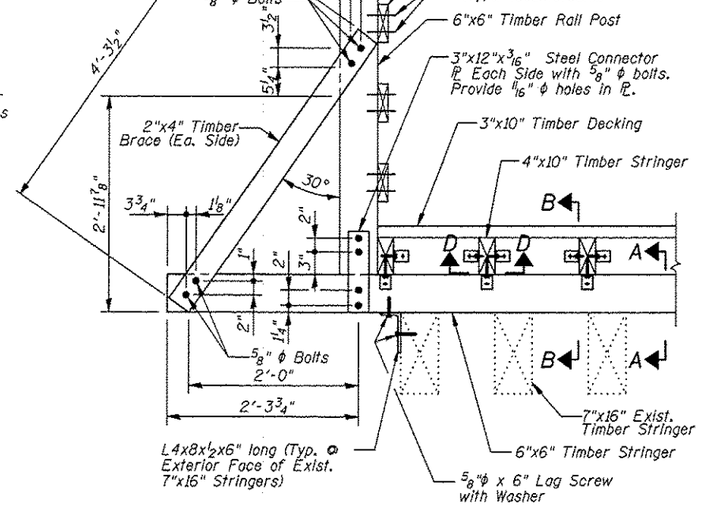

DETAIL B

SUPERSTRUCTURE
BILL OF MATERIAL

Item	Unit	Quantity
Treated Timber	F.B.M.	7904

Note:

All new timber members shown shall be included in the pay item Treated Timber.

TYPICAL CONNECTION DETAILS

Juneau Associates, Inc. P.C.
CONSULTING ENGINEERS AND LAND SURVEYORS
2190 State Street, P.O. Box 1215, Granite City, Illinois 62040, Phone: (618)877-1602, Fax: (618)452-4541
100 North Research Drive, Columbia, Illinois 62236, Phone: (618)659-0900, Fax: (618)659-0941

GLEN CARBON HERITAGE
BIKE TRAIL OVER JUDY BRANCH
MADISON COUNTY
STATION 233+36.38
STRUCTURE NO. 9

REVISIONS				SCALE: NOT TO SCALE, FOLLOW DIMENSIONS			
NO.	DATE	BY	REMARKS				
				DSN. BY: DB	DATE: 10/18/12	SHEET	
				DWN. BY: EER	DATE: 10/18/12	221	
				CHK'D: WWH	DATE: 10/18/12		
DGN NAME:				JOB NO. E064403	DGN. NO.	OF 310 SHTS	

Printed 10:05:40 AM 12/19/2012 W:\STRUCTS\E064403 IMCT Heritage Trail\Drawings\Structure #03\Proposed Structure (07-2012)\10AY220 Connection Details.dgn