F.A.U. RTE.	SECTION	COUNTY	TOTAL SHEETS	SHEET NO.
	06-00016-00-BT	MADISON	310	226
FED. ROAD DIST. NO.	ILLINOIS	CONTRACT NO. 97433		

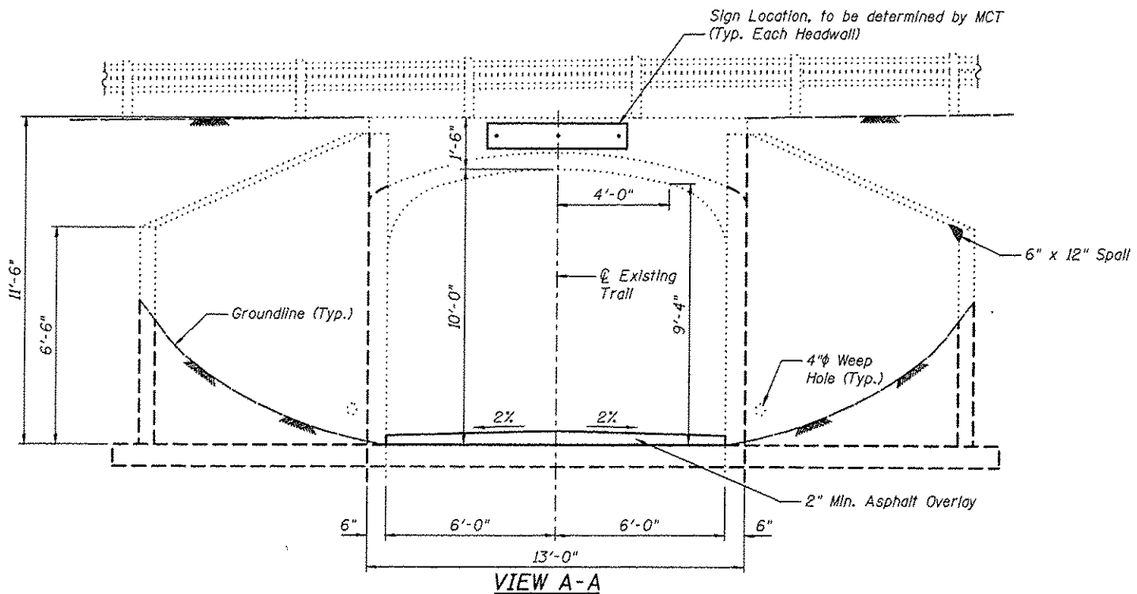

VIEW A-A

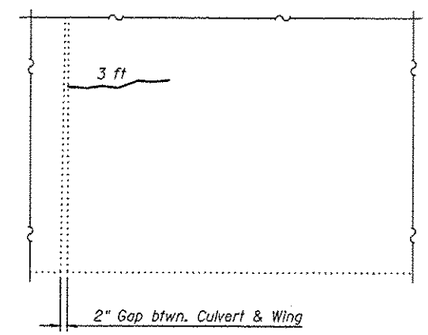

VIEW B-B

TOTAL BILL OF MATERIAL

ITEM	UNIT	TOTAL
Furnish and Erect Sign Panel	Sq Ft	24
Hot Mix Asphalt Surface Course, Mix "C", N50	Ton	10
Epoxy Crack Injection	Foot	3
Box Culverts to be Cleaned	Foot	56
Paint Removal	Sq Ft	3180

Legend

Epoxy Crack Injection.

Notes:

All cracks are hairline unless otherwise noted.

Sheet 2 of 2

PROPOSED DETAILS

Juneau Associates, Inc. P.C.
CONSULTING ENGINEERS AND LAND SURVEYORS
2100 State Street, P.O. Box 1325, Granite City, Illinois 62040, Phone (618) 931-1400, Fax (618) 931-9541
105 North Bluff Road, Edwardsville, Illinois 62025, Phone (618) 656-0900, Fax (618) 656-0941

GLEN CARBON HERITAGE
BIKE TRAIL TUNNEL UNDER OLD TROY ROAD
MADISON COUNTY
STATION 282+93.02
STRUCTURE NO. 10

REVISIONS			
NO.	DATE	BY	REMARKS

SCALE: NOT TO SCALE, FOLLOW DIMENSIONS

DSN. BY: DB	DATE: 10/18/12	SHEET	
DWN. BY: EER	DATE: 10/18/12	226	
CHK'D: WWH	DATE: 10/18/12		
DGN NAME:	JOB NO. E064403	DGN. NO.	OF 310 SHTS

Printed 3:40:58 PM 12/26/2012 W:\STRUCT\E064403 IMCT Heritage Trail\Drawings\Structure #10\Proposed Structure 107-2002\101-02\R225-226) Plan & Elevation.dgn