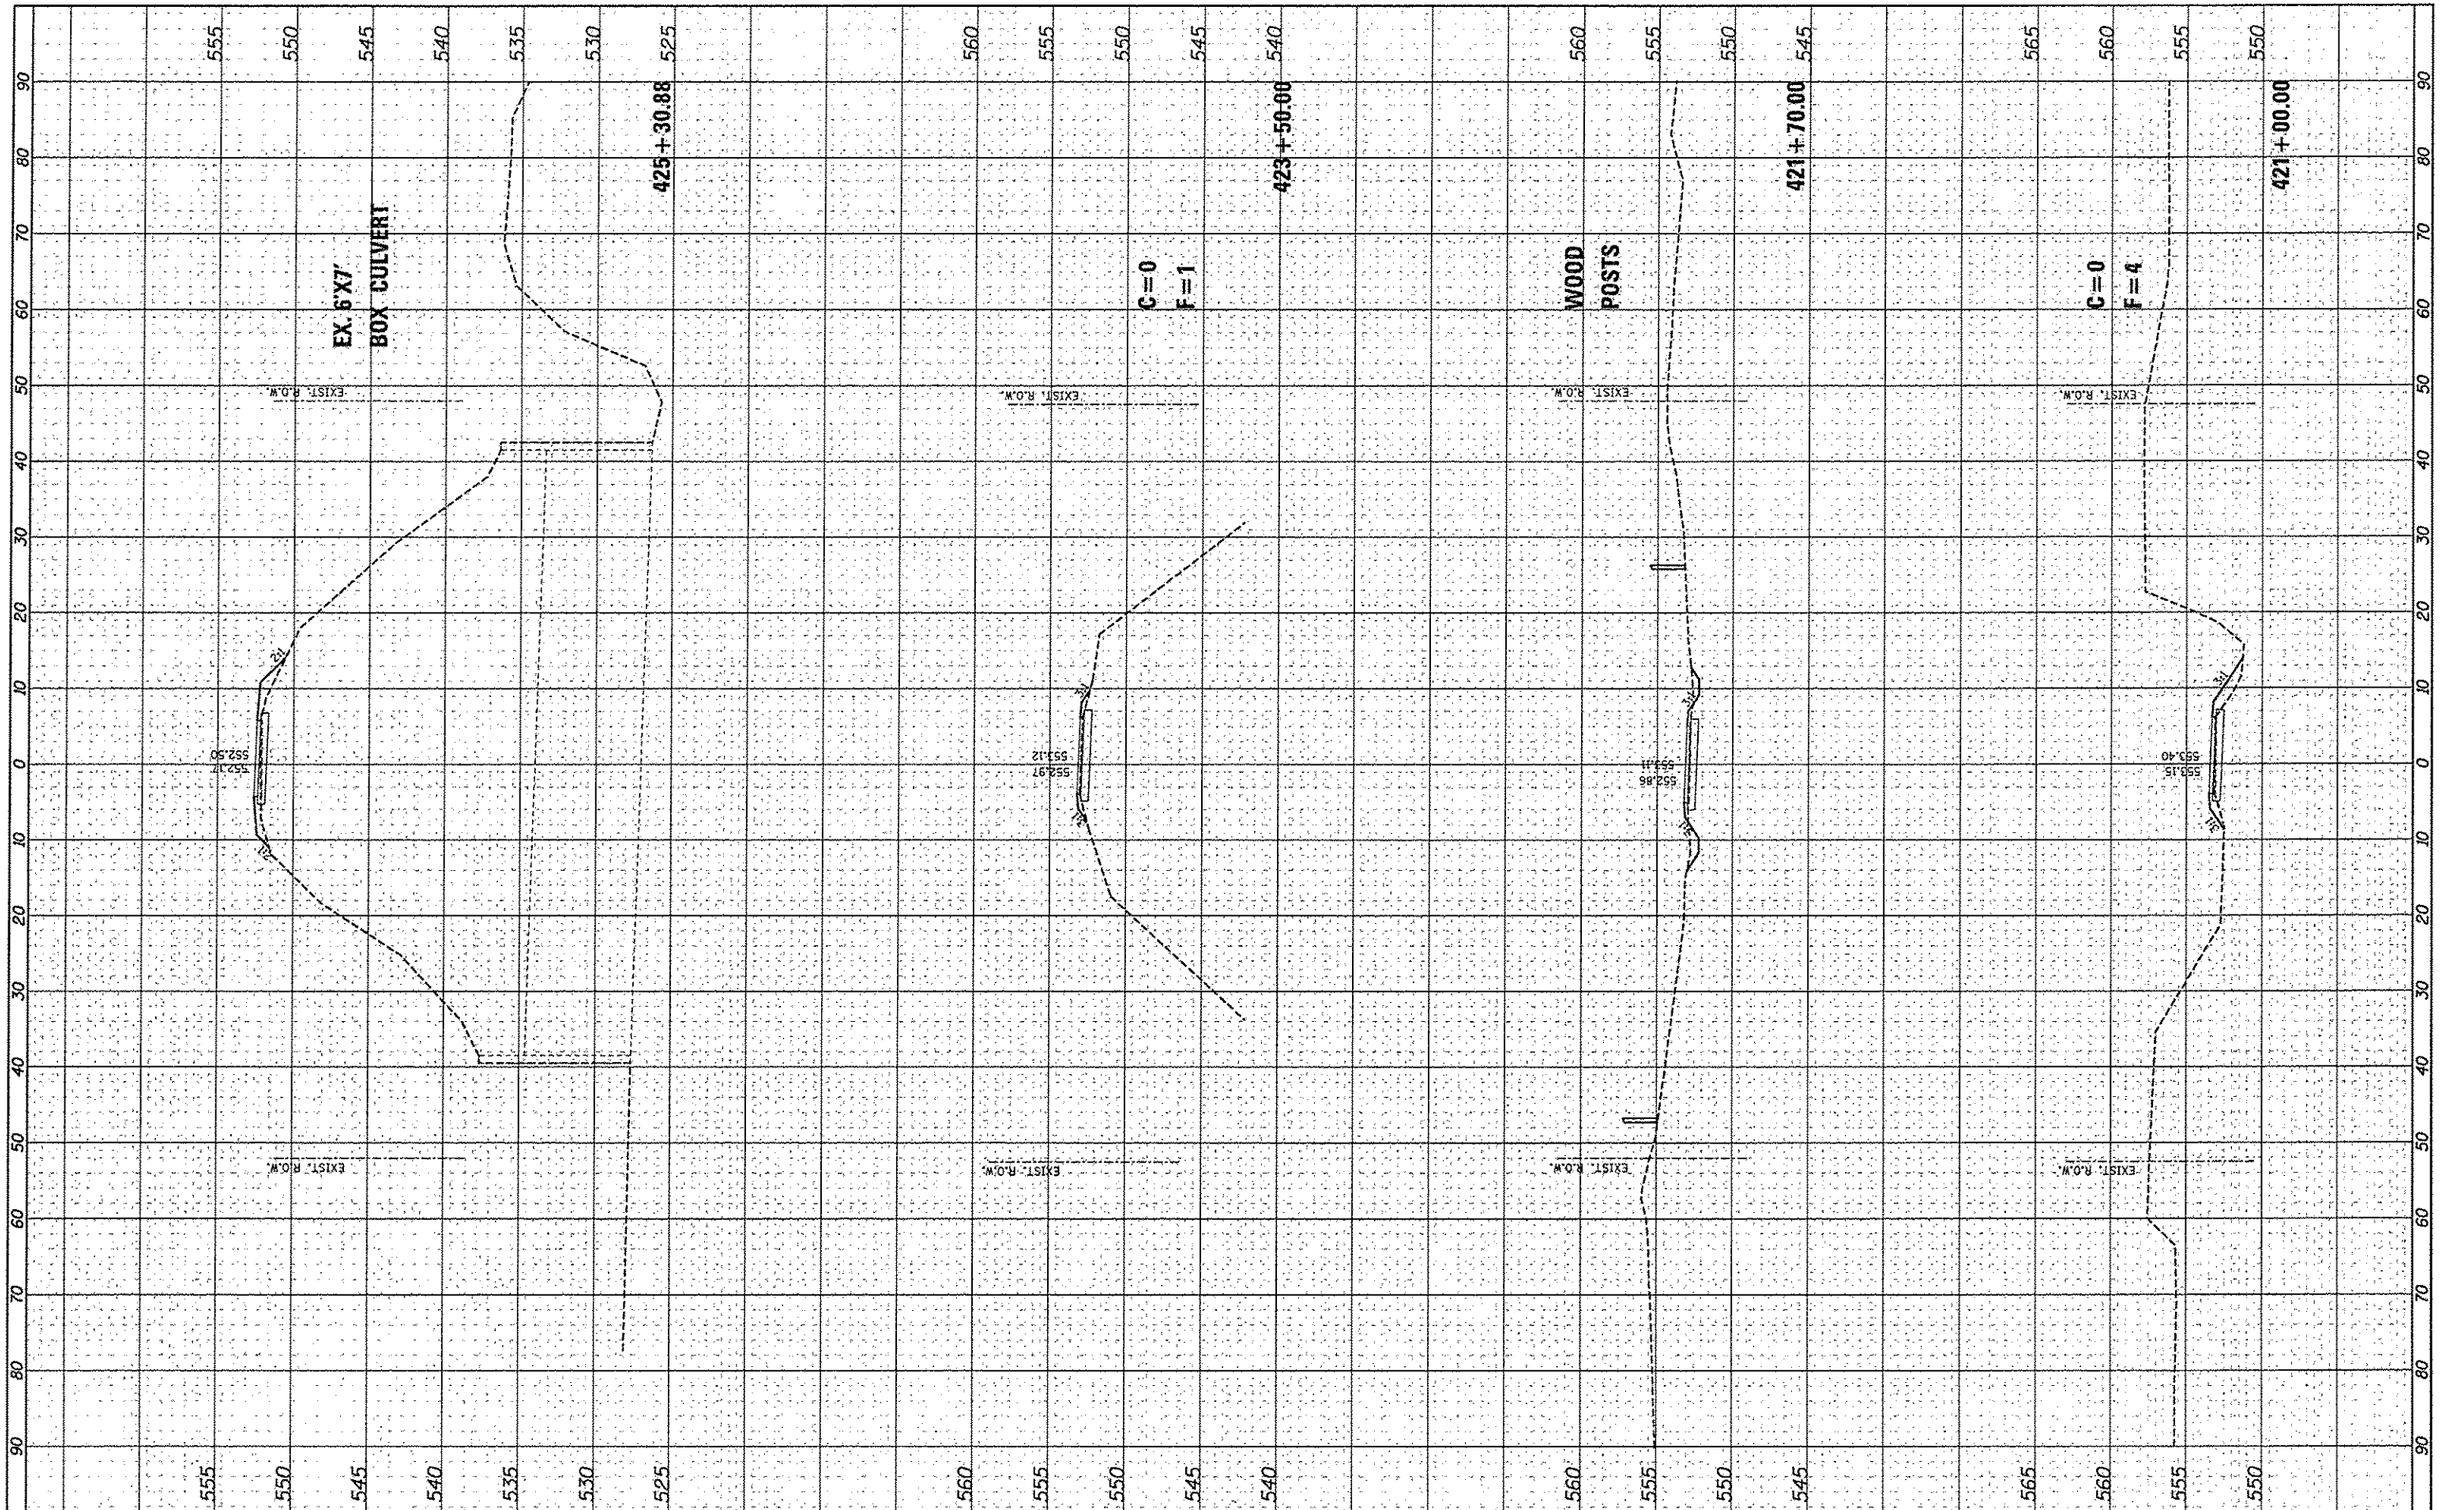

FILE NAME =	USER NAME = jeremy	DESIGNED - SAS	REVISED -
#FILE1#		DRAWN - JDH	REVISED -
	PLOT SCALE = #SCALE#	CHECKED - WJB	REVISED -
	PLOT DATE = 12/19/2012	DATE - 11/30/12	REVISED -

MADISON COUNTY TRANSIT DISTRICT
HERITAGE BIKEWAY

HERITAGE BIKEWAY
CROSS SECTIONS

SCALE: 1"=10' | SHEET NO. 37 OF 46 SHEETS | STA. 421+00.00 TO STA. 425+30.88

F.A. RTE.	SECTION	COUNTY	TOTAL SHEETS	SHEET NO.
	06-00016-00-BT	MADISON	310	294

CONTRACT NO. 97433

ILLINOIS | FED. AID PROJECT

FINAL SURVEY		BY	DATE
NOTE BOOK	SURVEYED		
	PLOTTED		
	TEMPLATE		
	AREAS		
NO.	AREAS CHECKED		

ORIGINAL SURVEY		BY	DATE
NOTE BOOK	SURVEYED		
	PLOTTED		
	TEMPLATE		
	AREAS		
NO.	AREAS CHECKED		