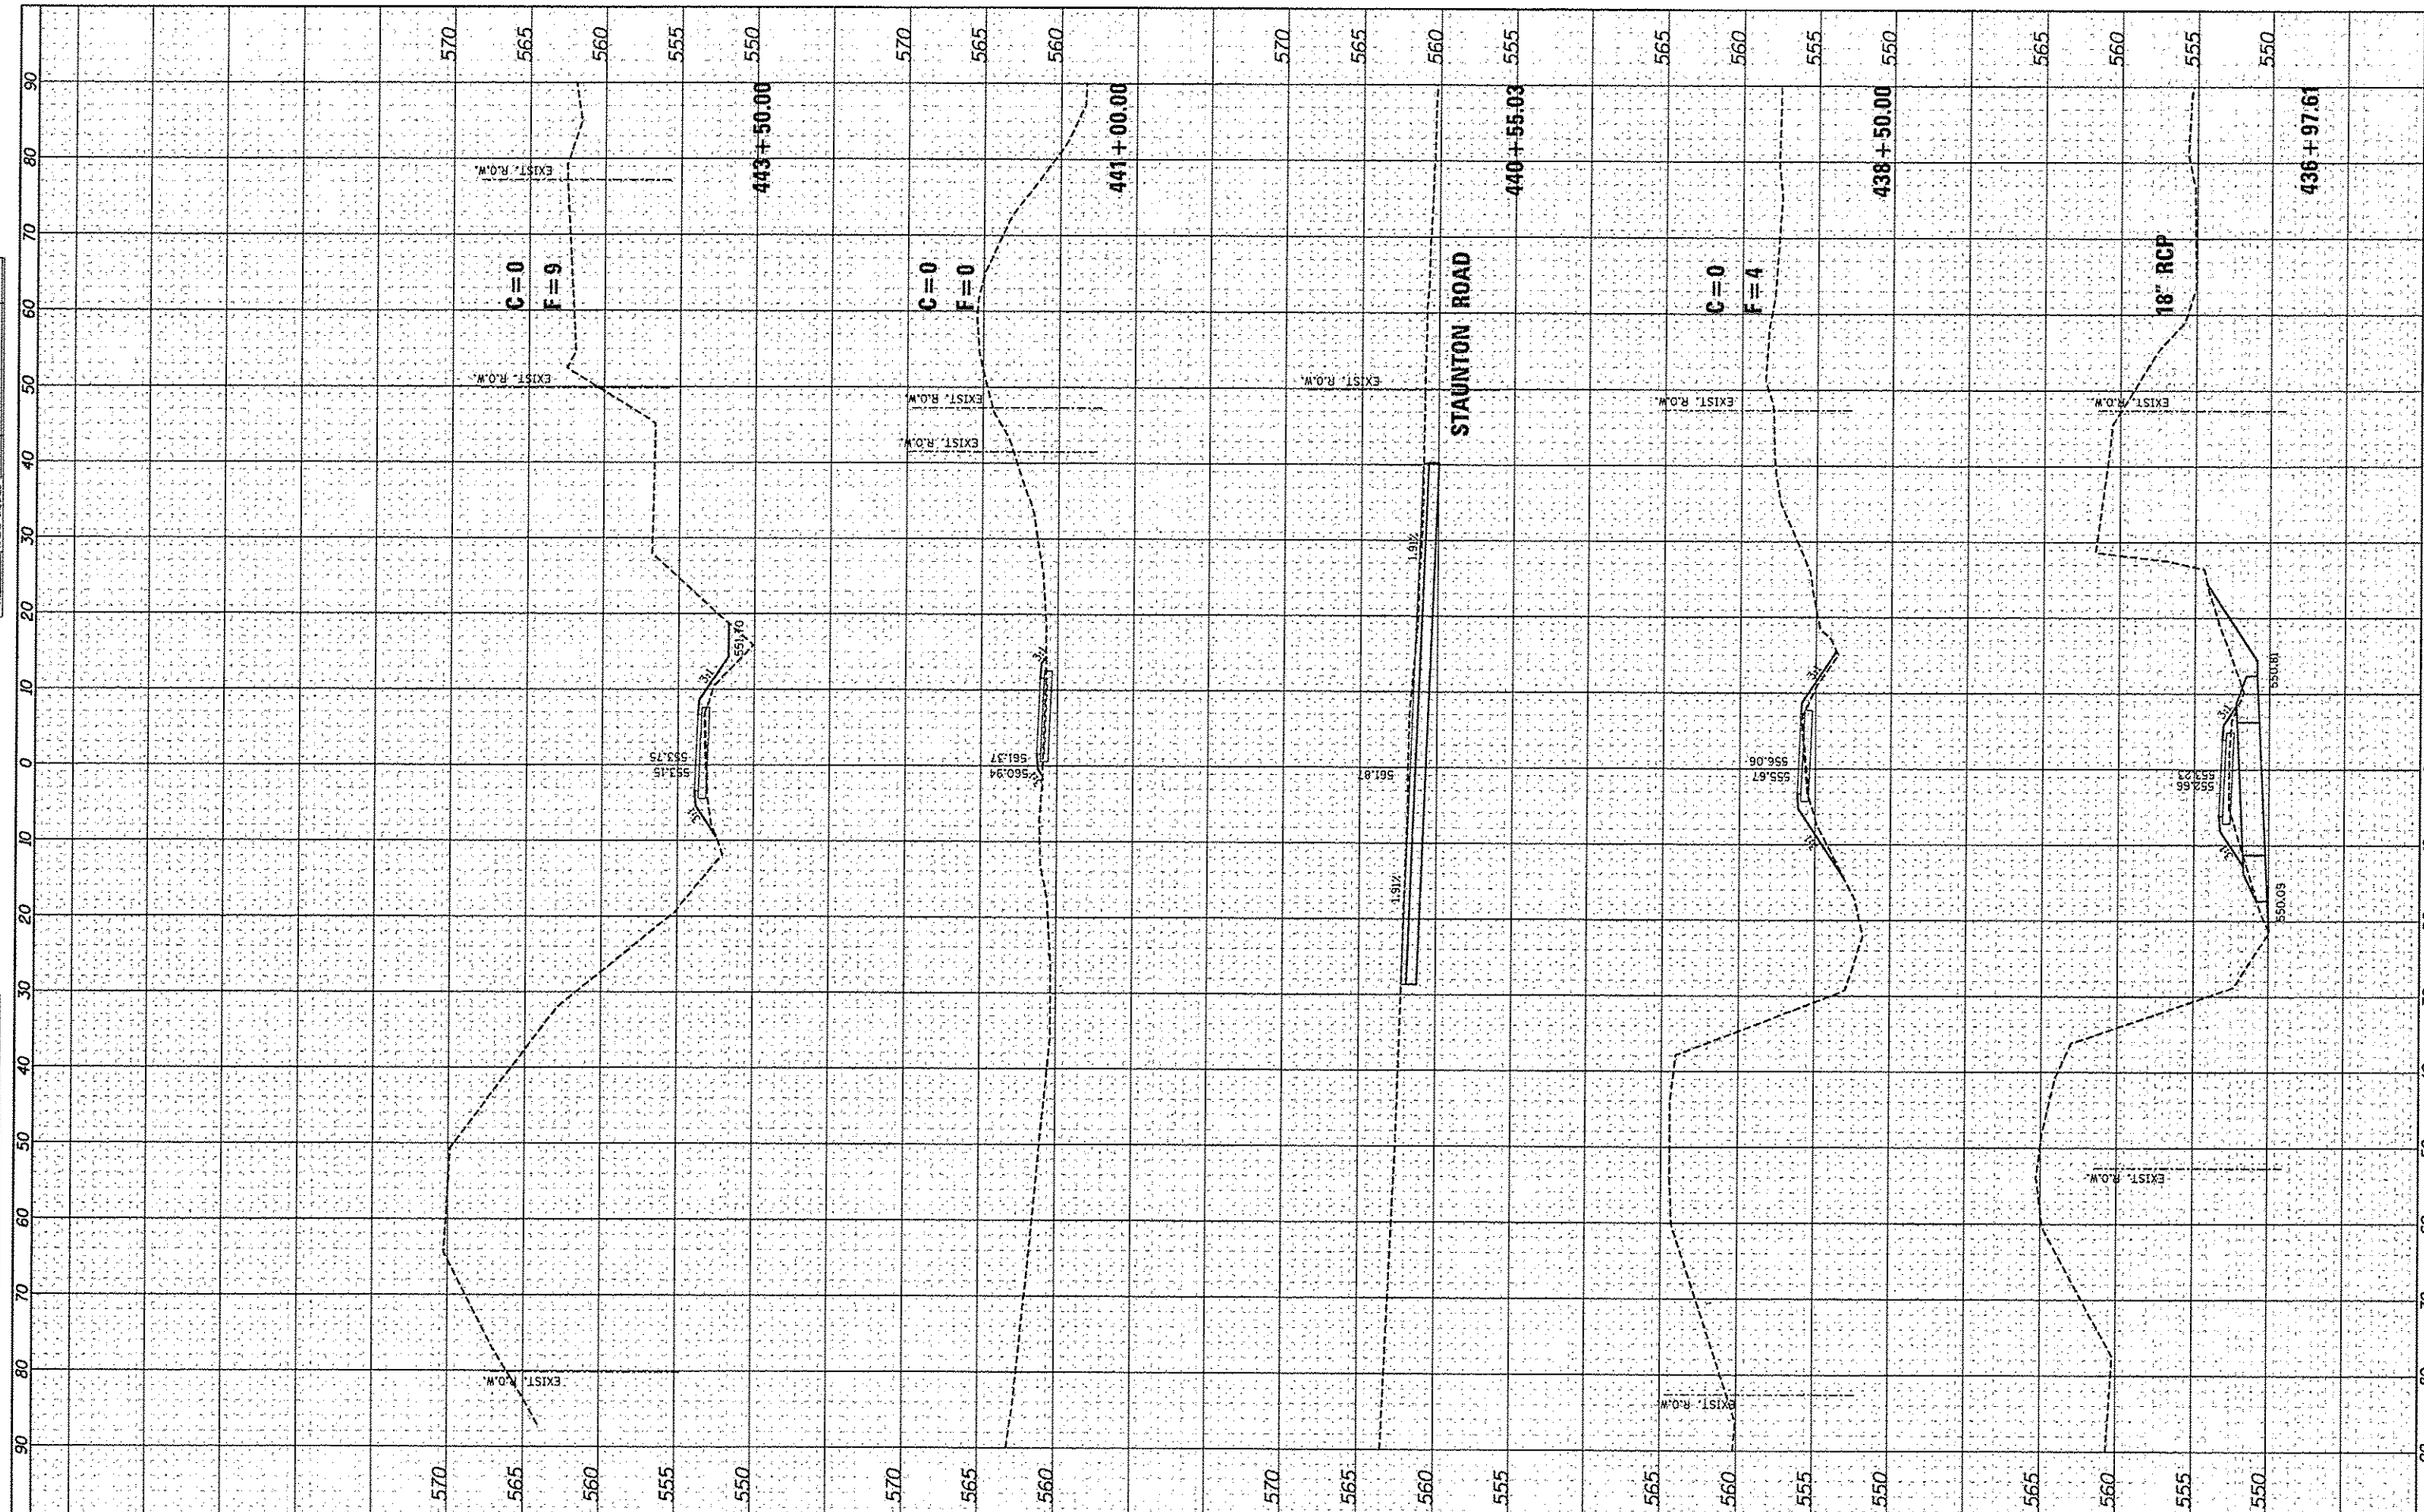

FILE NAME = #FILEL#	USER NAME = Jeremy	DESIGNED - SAS	REVISED -	MADISON COUNTY TRANSIT DISTRICT HERITAGE BIKEWAY	HERITAGE BIKEWAY CROSS SECTIONS	F.A. RTE.	SECTION	COUNTY	TOTAL SHEETS	SHEET NO.
		DRAWN - JDH	REVISED -				06-00016-00-BT	MADISON	310	296
	PLOT SCALE = #SCALE#	CHECKED - WJB	REVISED -					CONTRACT NO. 97433		
	PLOT DATE = 12/19/2012	DATE - 11/30/12	REVISED -		SCALE: 1"=10' SHEET NO. 39 OF 46 SHEETS STA. 436+97.61 TO STA. 443+50.00			ILLINOIS FED. AID PROJECT		