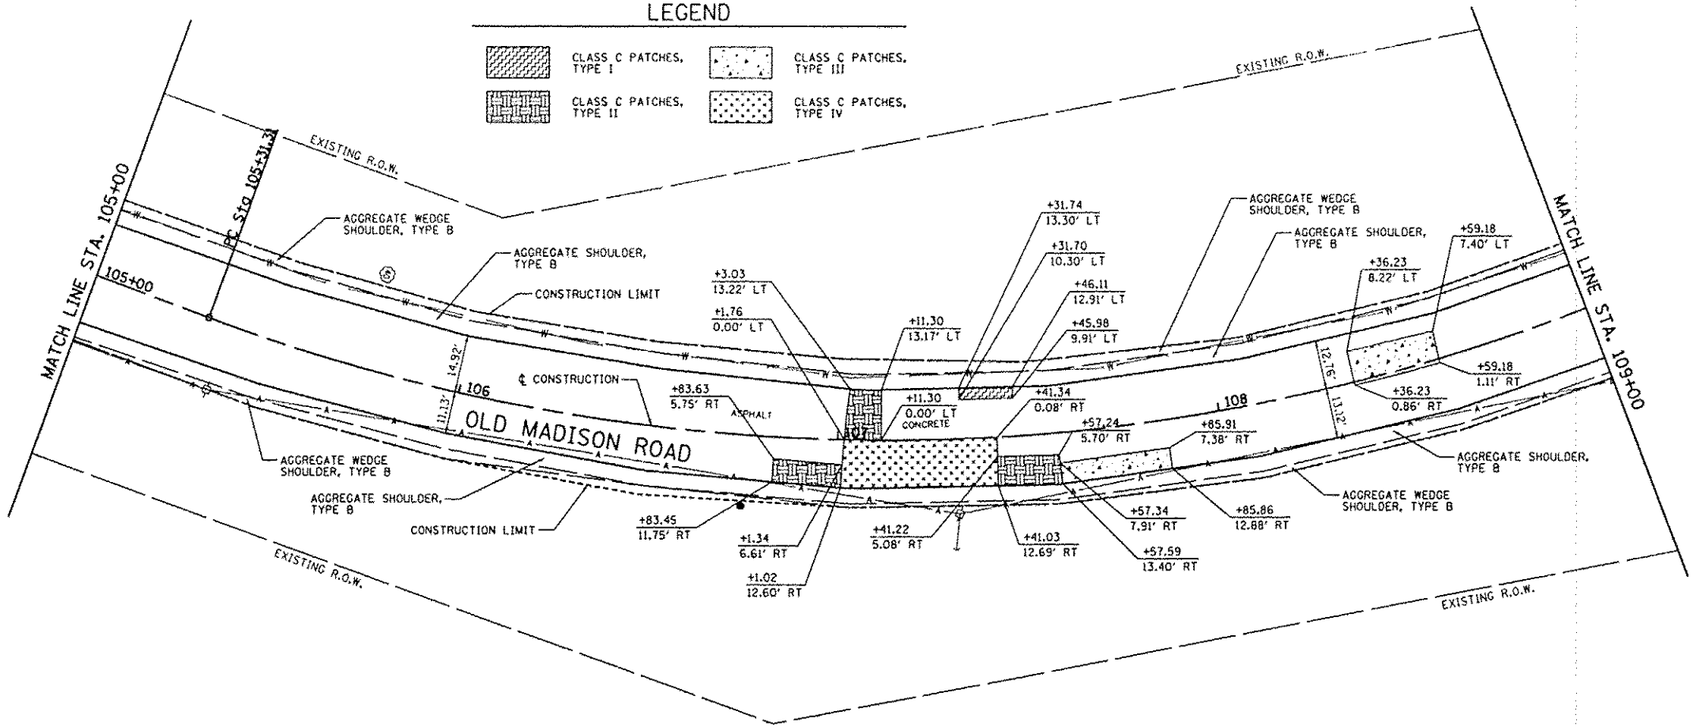

PROP. CURVE PRMAD01-1
PI STA. = 110+23.90
Δ = 88° 00' 38" (LT)
D = 11° 14' 04"
R = 510.00'
T = 492.59'
L = 783.40'
E = 199.05'
P.C. STA = 105+31.31
P.T. STA = 113+14.71

PLAN
SURVEYED
PLOTTED
DRAWN
CHECKED
QUANTITIES
STRUCTURE NOTATIONS
NOTE BOOK
NO.
DATE
BY

PROFILE
SURVEYED
PLOTTED
DRAWN
CHECKED
QUANTITIES
STRUCTURE NOTATIONS
NOTE BOOK
NO.
DATE
BY

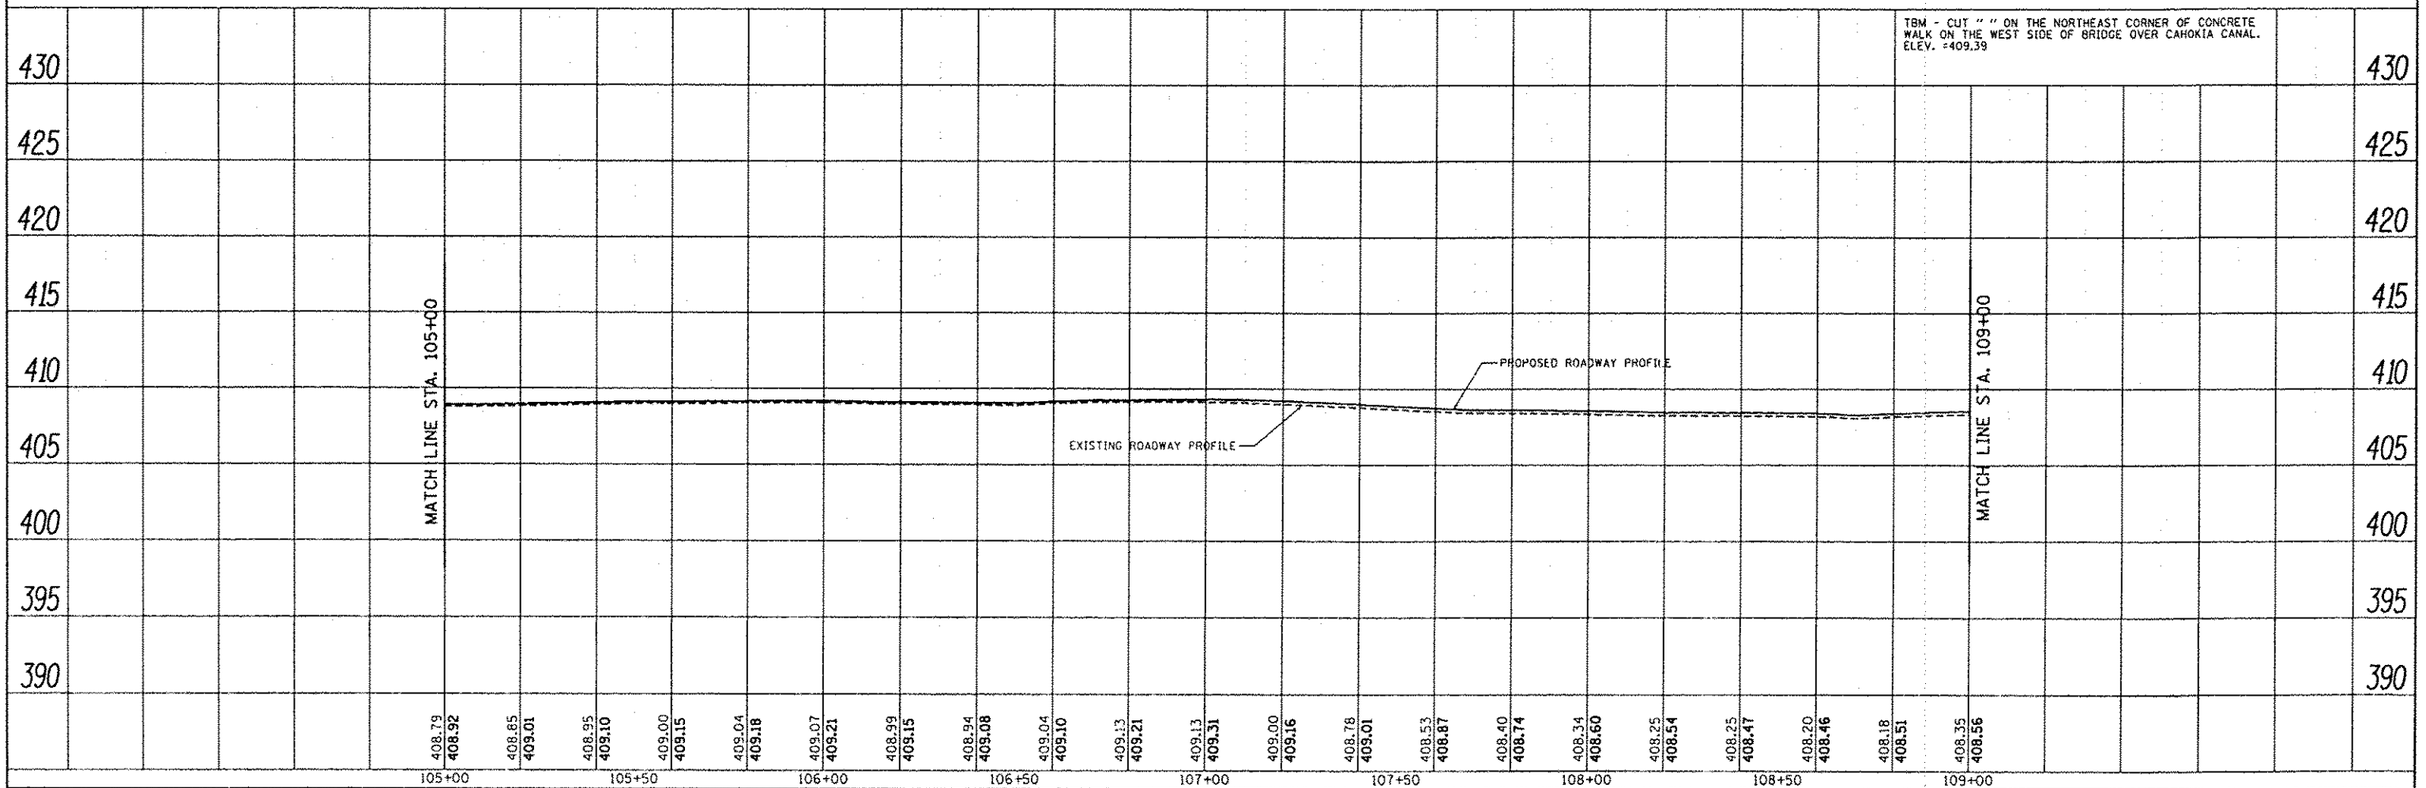

FILE NAME - plan002.dgn	USER NAME = ramesh	DESIGNED - SAS	REVISED -
		DRAWN - JJB	REVISED -
	PLOT SCALE = $SCALE$	CHECKED - BFK	REVISED -
	PLOT DATE = 12/26/2012	DATE - 09/28/12	REVISED -

CITY OF MADISON
OLD MADISON ROAD PHASE 2

PLAN AND PROFILE

SCALE: 1"=20' | SHEET NO. 2 OF 9 SHEETS | STA. 105+00.00 TO STA. 109+00.00

F.A. RTE.	SECTION	COUNTY	TOTAL SHEETS	SHEET NO.
	11-00054-01-WR	MADISON	46	14
		CONTRACT NO. 97513		
	ILLINOIS FED. AID PROJECT			