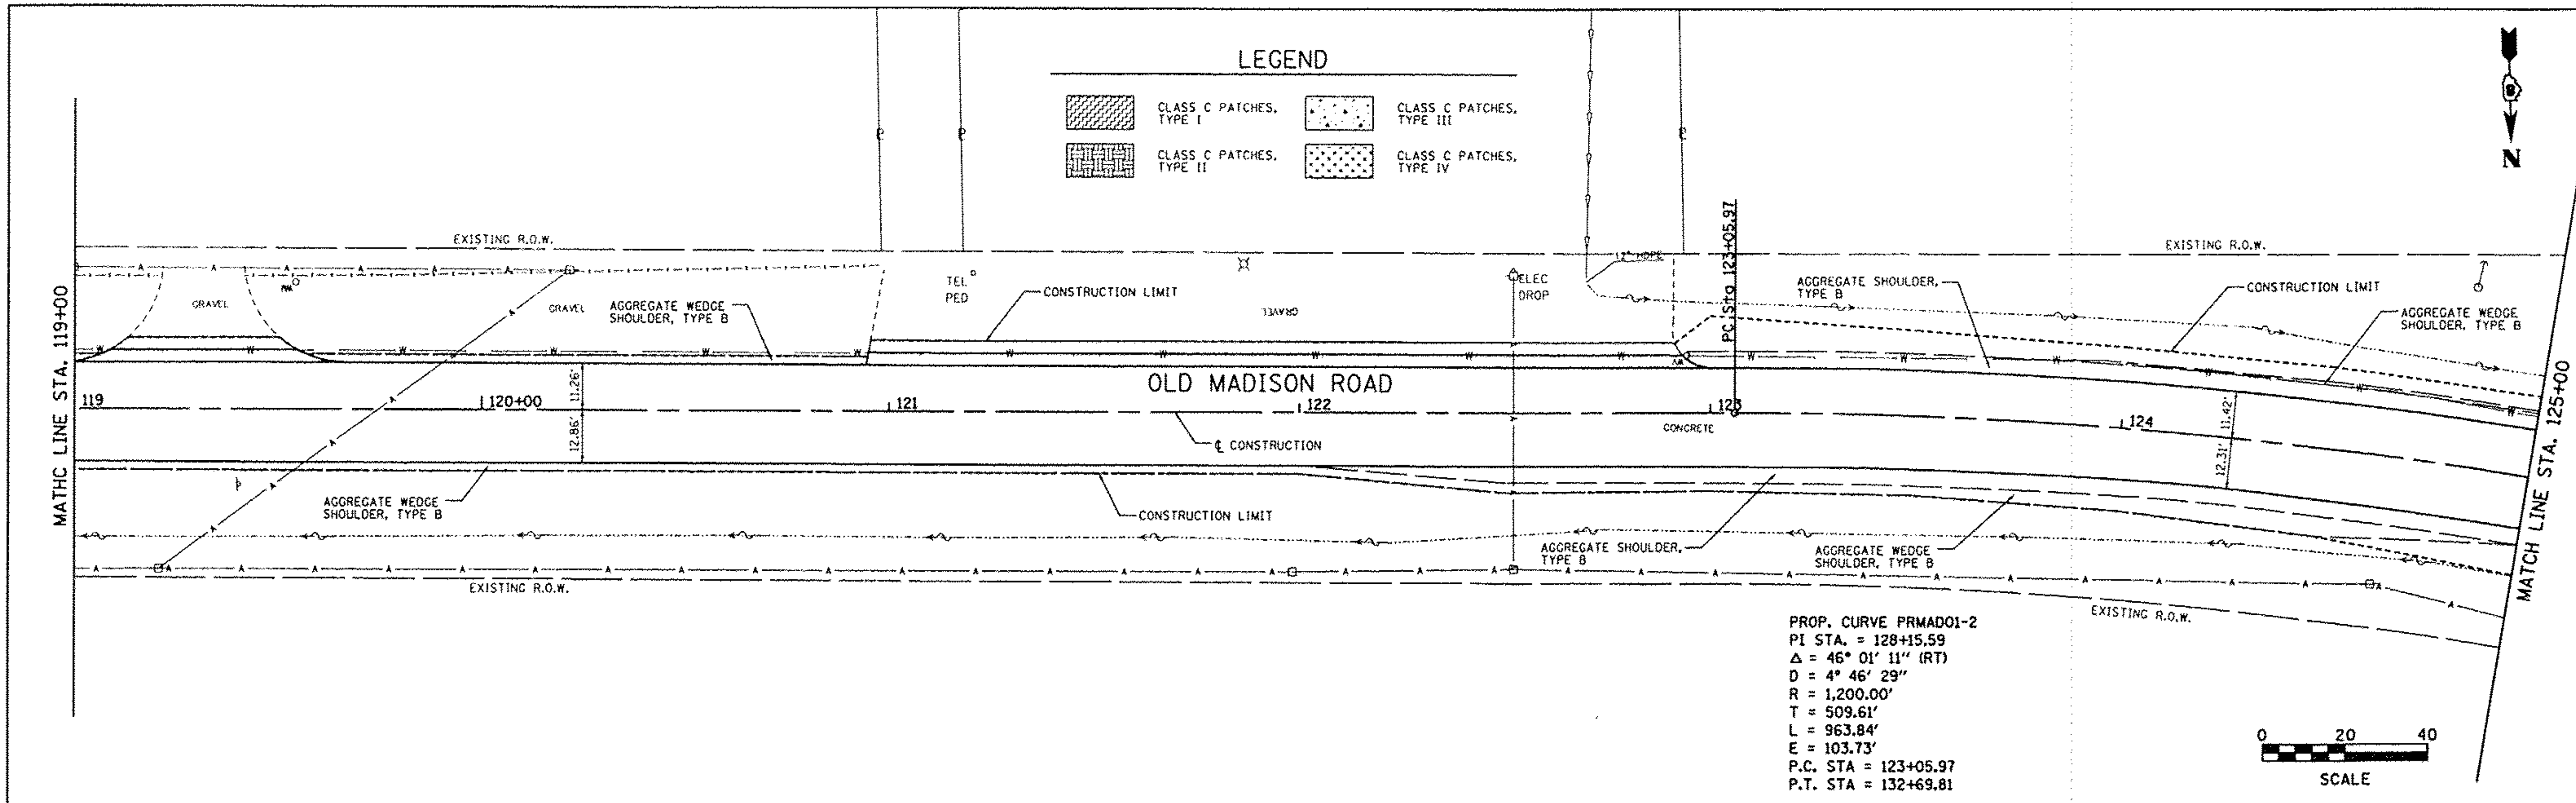

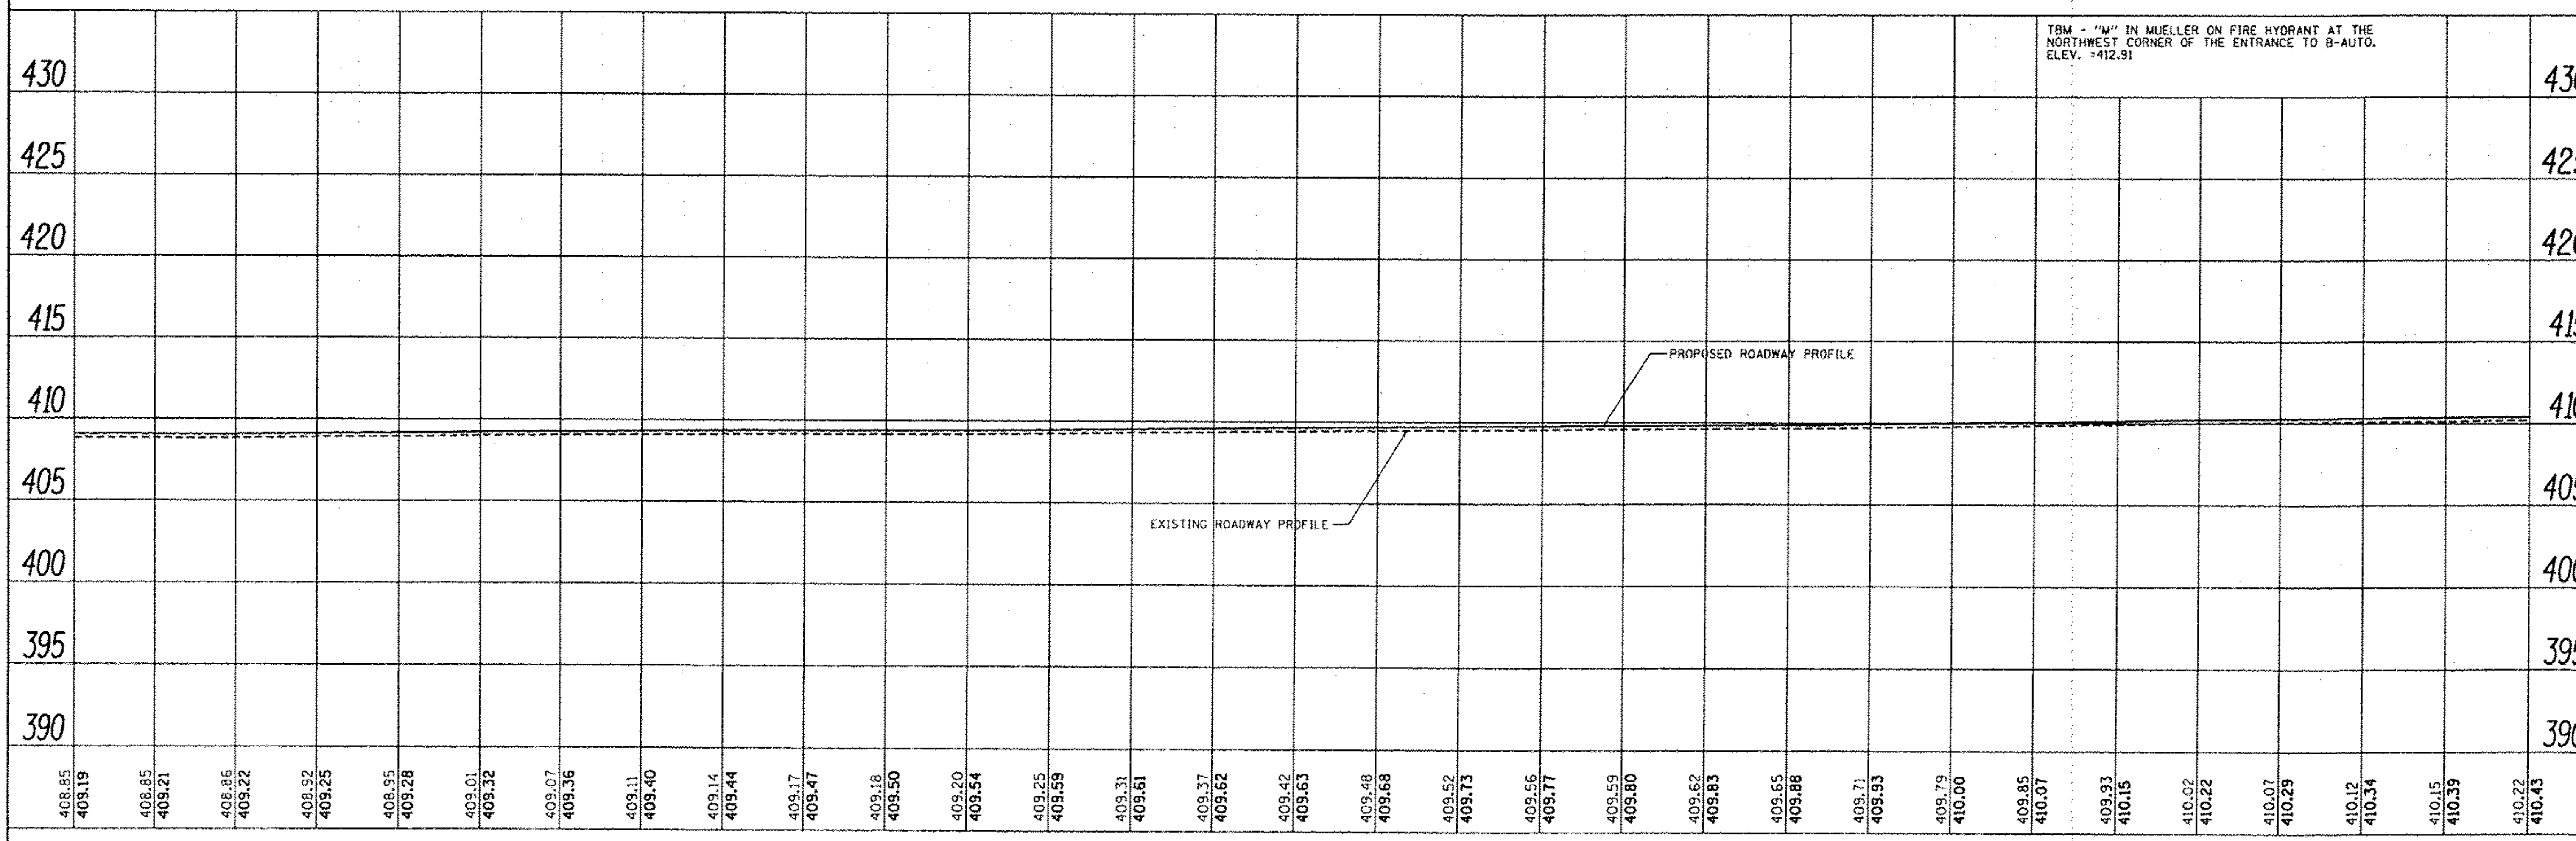

FILE NAME = plan005.dgn	USER NAME = ramesh	DESIGNED - SAS	REVISED -
		DRAWN - JJB	REVISED -
	PLOT SCALE = #SCALE#	CHECKED - BFK	REVISED -
	PLOT DATE = 12/26/2012	DATE - 09/28/12	REVISED -

CITY OF MADISON
OLD MADISON ROAD PHASE 2

PLAN AND PROFILE

SCALE: 1"=20' | SHEET NO. 5 OF 9 SHEETS | STA. 119+00.00 TO STA. 125+00.00

F.A. RTE.	SECTION	COUNTY	TOTAL SHEETS	SHEET NO.
	11-00054-01-WR	MADISON	46	17
		CONTRACT NO. 97513		
		ILLINOIS FED. AID PROJECT		