PLAN		BY	DATE
NOTE BOOK NO. ____	SURVEYED PLOTTED ALIGNMENT CHECKED ROW MAP CHECKED CADD FILE NAME		

PROFILE		BY	DATE
NOTE BOOK NO. ____	SURVEYED PLOTTED GRADES CHECKED CALCULATED STRUCTURE NOTATIONS CHKD		

NOTE: THESE STAGING DETAILS ARE A REPRESENTATION OF CONSTRUCTION ACTIVITIES ALONG THE ENTIRE LENGTH OF THE PROJECT. THEREFORE ONLY A PORTION OF THE PLAN IS SHOWN HEREIN.

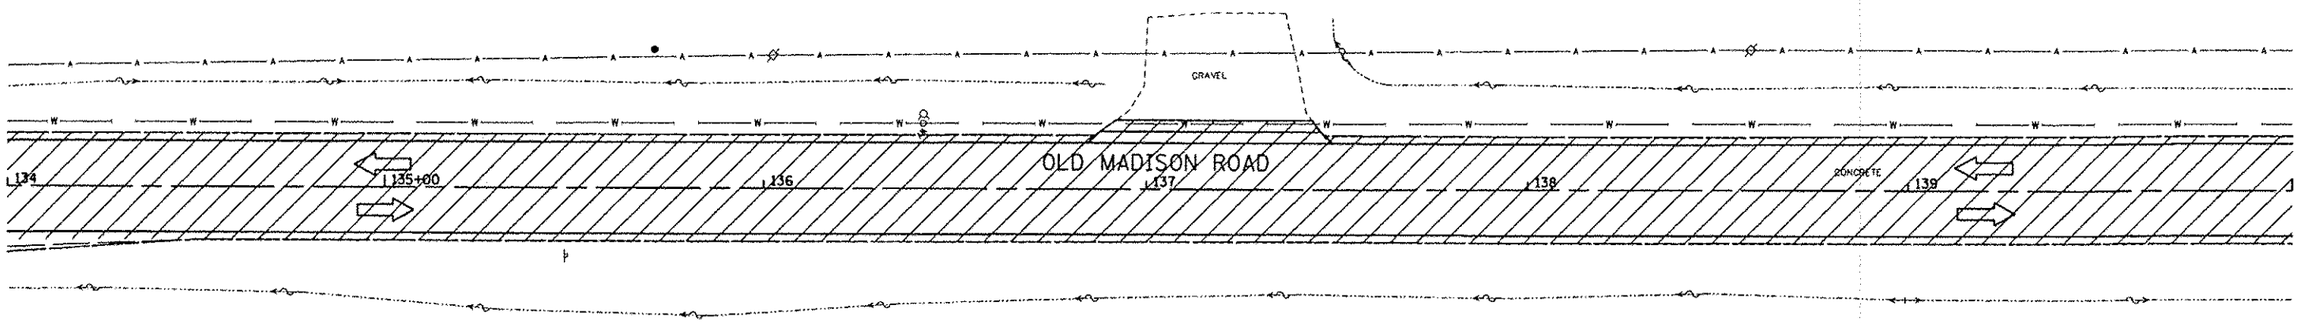

COMPLETED DURING THIS STAGE

STAGE 1 CONSTRUCTION

0 20 40
SCALE

FILE NAME = Stage ConstTypical.dgn.dgn	USER NAME = ramesh	DESIGNED - BFK	REVISED -
		DRAWN - JJB	REVISED -
	PLOT SCALE = $SCALE$	CHECKED - BFK	REVISED -
	PLOT DATE = 12/26/2012	DATE - 1/17/12	REVISED -

CITY OF MADISON
OLD MADISON ROAD PHASE 2

STAGE CONSTRUCTION

SCALE: 1"=20' | SHEET NO. 1 OF 1 SHEETS | STA. TO STA.

F.A. RTE.	SECTION	COUNTY	TOTAL SHEETS	SHEET NO.
	11-00054-01-WR	MADISON	46	23
		CONTRACT NO. 97513		
		ILLINOIS FED. AID PROJECT		