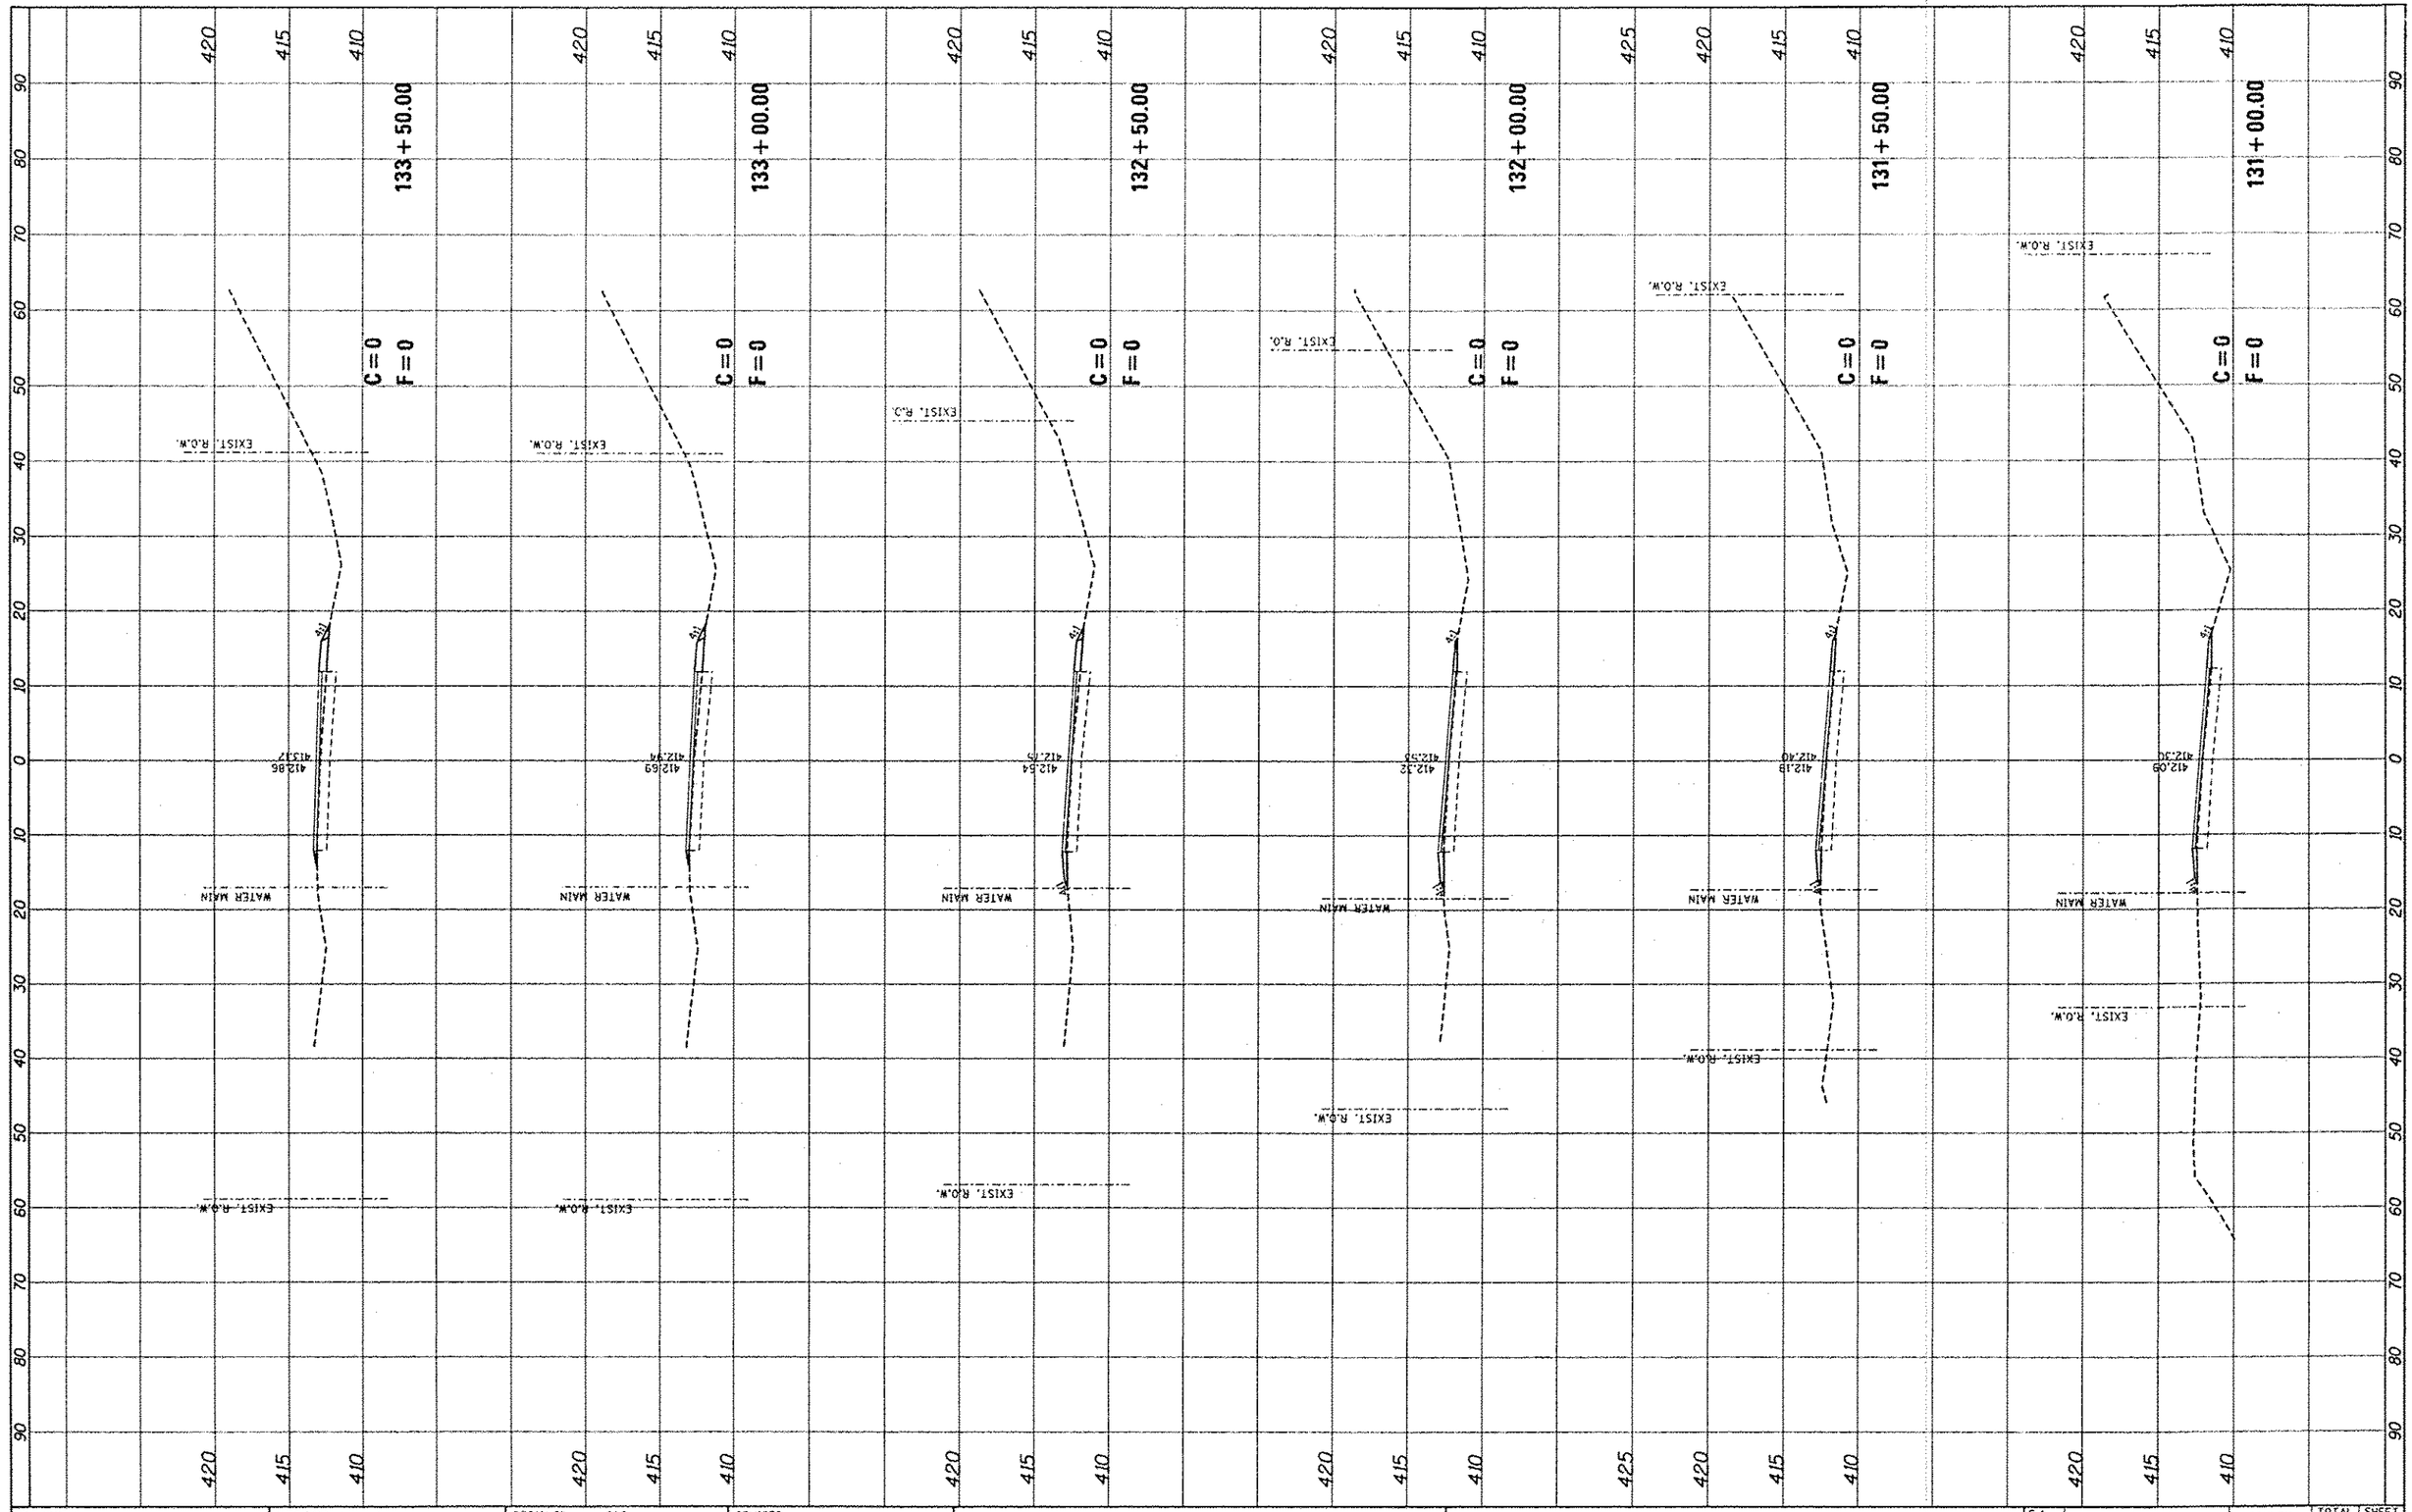

FINAL SURVEY — NOTE BOOK — NO. — SURVEYED — PLOTTED — TEMPLATE — AREAS — AREAS CHECKED — BY — DATE

ORIGINAL SURVEY? — NOTE BOOK — NO. — SURVEYED — PLOTTED — TEMPLATE — AREAS — AREAS CHECKED — BY — DATE

FILE NAME = xsplot.oldmad.dgn	USER NAME = ramesh	DESIGNED - SAS	REVISED -
		DRAWN - JJB	REVISED -
	PLOT SCALE = #SCALE#	CHECKED - BFK	REVISED -
	PLOT DATE = 12/26/2012	DATE - 10/24/12	REVISED -

CITY OF MADISON
OLD MADISON ROAD PHASE 2

CROSS SECTIONS

SCALE: 1"=10' | SHEET NO. 12 OF 17 SHEETS | STA. 131+00.00 TO STA. 133+50.00

F.A. RTE.	SECTION	COUNTY	TOTAL SHEETS	SHEET NO.
	11-00054-01-WR	MADISON	46	41
		CONTRACT NO. 97513		
	ILLINOIS FED. AID PROJECT			