11+00




11+50




10+38

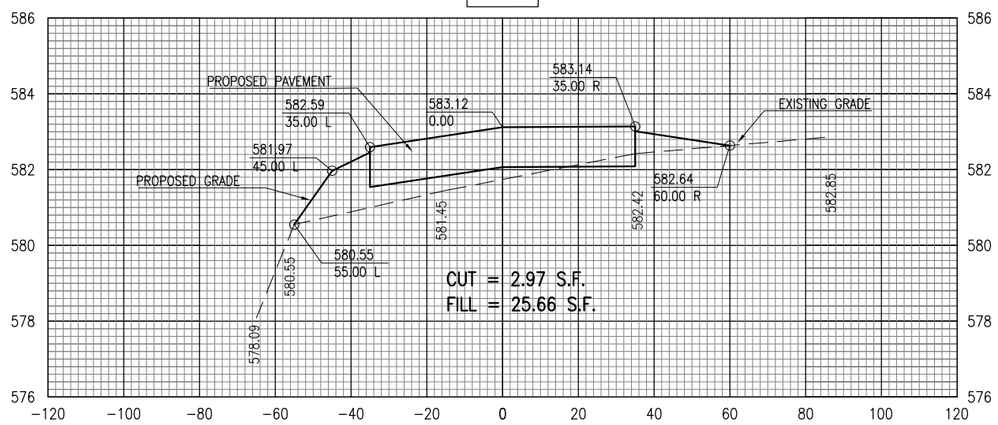


FOR SECTIONS BEFORE THIS POINT SEE
RUNWAY EXTENSION CROSS-SECTIONS

11+25

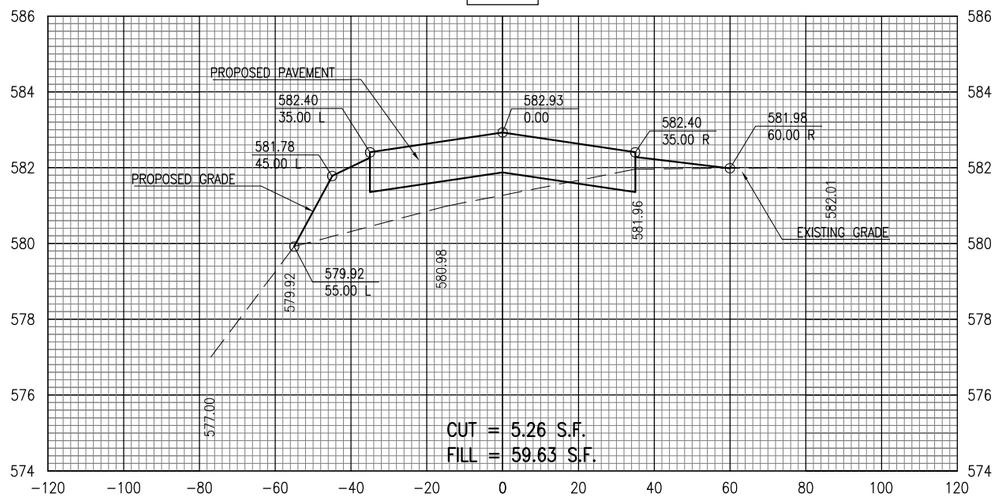


JAN 11, 2013 8:16 AM KINCA00394
I:\AIRPORTS\MARSHALL\10A0051\AIRPORT\SHEETS\R-303XSEC.DWG

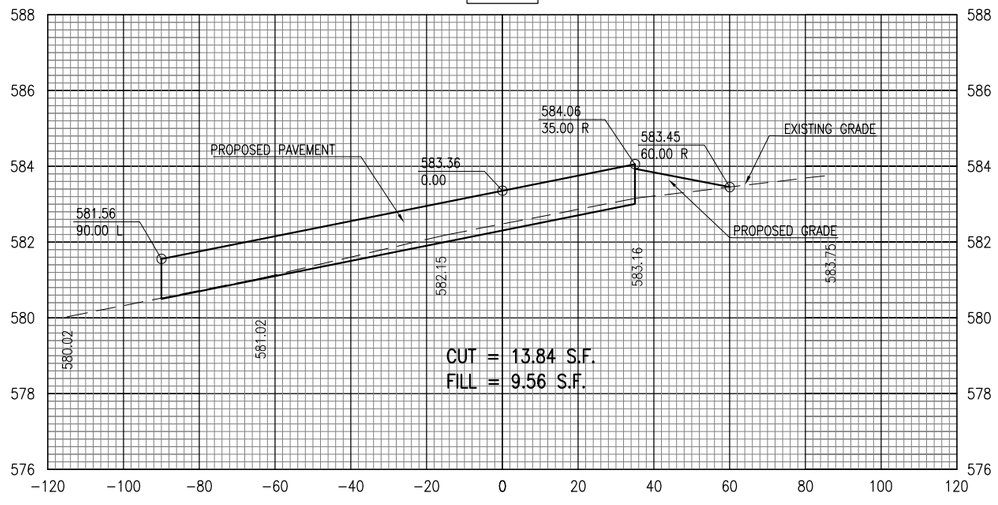REVISION | DATE

MARSHALL COUNTY AIRPORT
LACON, ILLINOIS

IL PROJ.: C75-4223 BLOCK GRANT PROJ.: 3-17-0059-B15

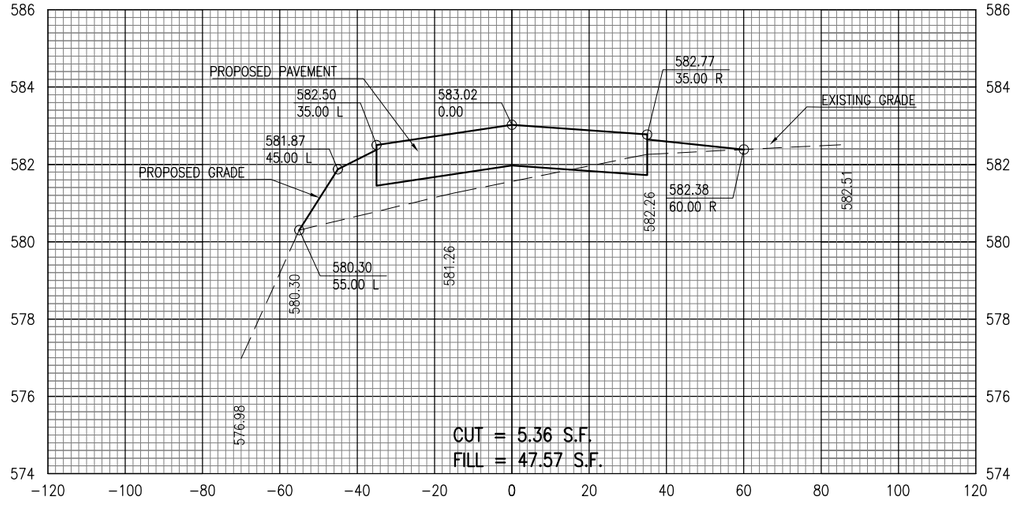Hanson Proj. No. 10A0051
Filename R-303XSEC.DWG
Scale NOT TO SCALE
Date 12/14/12

| | | |
|---|---|---|
| LAYOUT | BAK | 07/08/10 |
| DRAWN | BAK | 07/08/10 |
| REVIEWED | CAH | 03/30/11 |

HANSON
©Copyright Hanson Professional Services Inc. 2013
Hanson Professional Services Inc.
1525 South Sixth Street
Springfield, Illinois 62703-2886
Ph: (217) 788-2450 Fax: (217) 788-2503
www.hanson-inc.com
Offices Nationwide

PAVE, LIGHT AND MARK
805' EXTENSION

CROSS-SECTIONS FOR
TURN AROUND STA. 10+38
TO STA. 11+50