ROUTE NO.	SECTION	COUNTY	TOTAL SHEETS	SHEET NO.
FAP 0525	*	WINNEBAGO	157	27
FED. ROAD DIST. NO. 7	ILLINOIS	FED. AID PROJECT		

* 02-00518-00-BR

SHEET NO. 1
5 SHEETS

85399

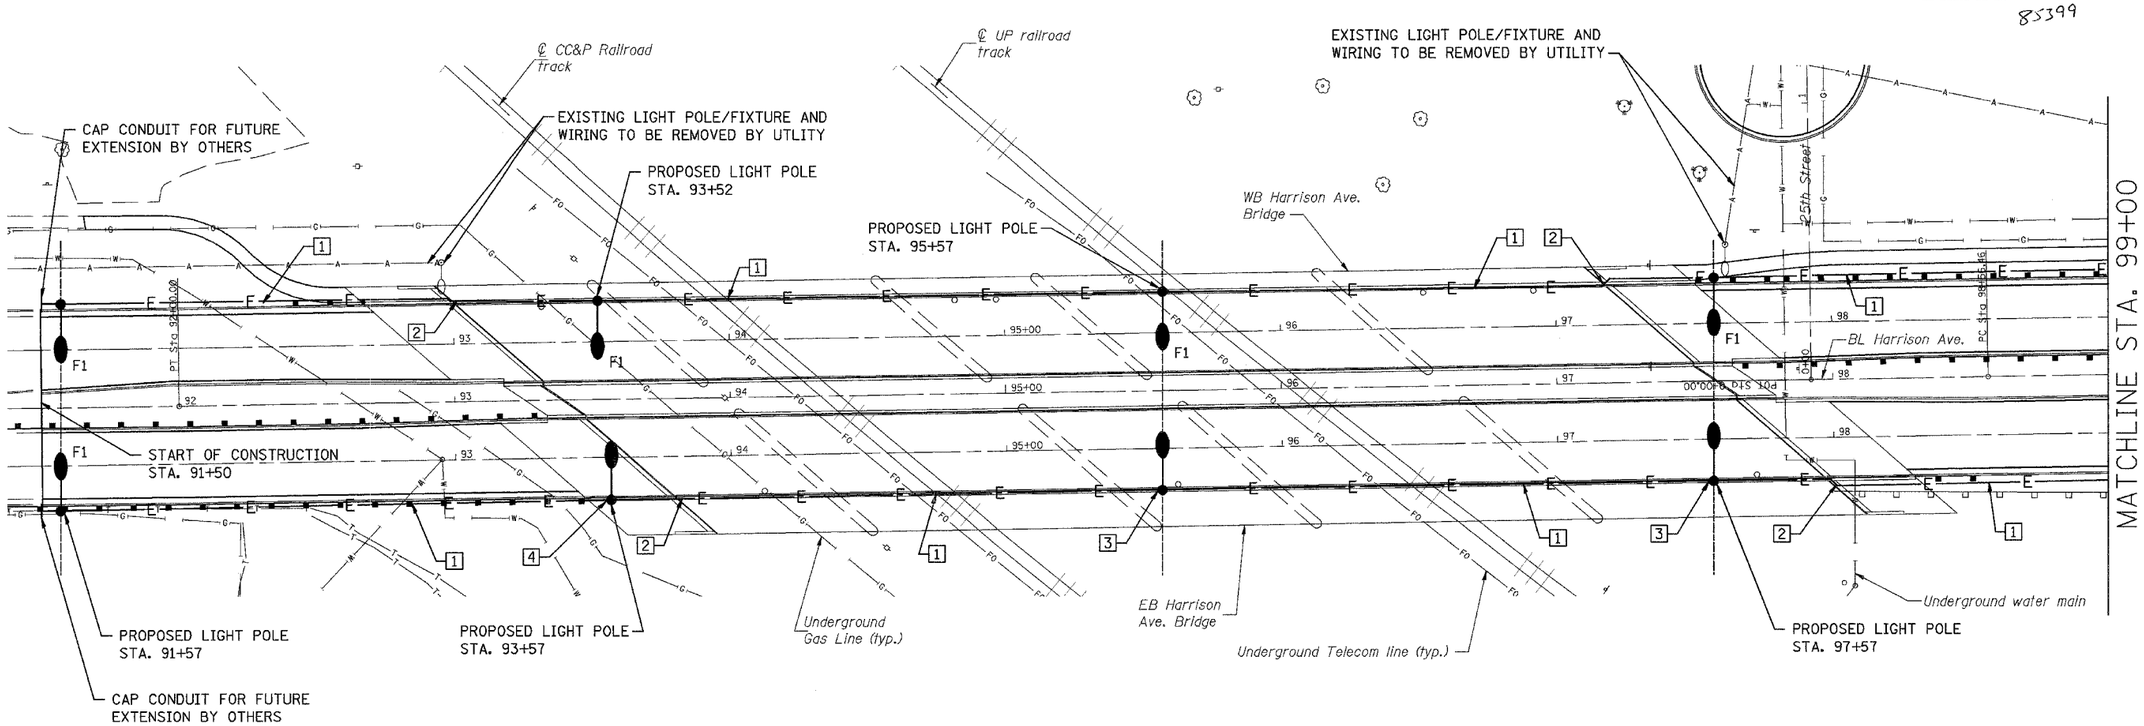

KEYED NOTES:

1. 2"C. (SCHED. 40 PVC) WITH PULL STRING (200 LB) - WIRE PROVIDED UNDER FUTURE SEPARTE WORK BY OTHERS.
2. JUNCTION BOX BELOW BRIDGE ON ABUTMENT - REFER TO DETAIL ON LIGHTING SHEET L5.
3. PROVIDE TYPE F1 AND F2 LIGHT FIXTURES ON BRIDGE LIGHT POLES ONLY AS INDICATED. REFER TO MOUNTING DETAIL ON SHEET L4.
4. PROVIDE TYPE F1 AND F2 LIGHT FIXTURES ON APPROACH PAVEMENT PARAPET. REFER TO MOUNTING DETAIL ON SHEET L4.

N

PLAN

25 0 25 50

SCALE IN FEET

SUMMARY OF QUANTITIES - HARRISON AVENUE BRIDGE		
CONDUIT IN TRENCH, 2" DIA., PVC	LIN. FT.	1800
CONDUIT EMBEDDED IN STRUCTURE, 2" DIA., PVC	LIN. FT.	845
JUNCTION BOX, STAINLESS STEEL, ATTACHED TO STRUCTURE 18" x 12" x6"	EACH	4
TRENCH AND BACKFILL FOR ELECTRIC WORK	LIN. FT.	1800
LUMINAIRE, PULSE START, METAL HALIDE, 400W	EACH	14
LUMINAIRE, PULSE START, METAL HALIDE, 150W	EACH	3
LIGHT POLE, ALUMINUM, 40 FT. M.H., 10 FT. MAST ARM	EACH	14
LIGHT POLE FOUNDATION	EACH	8
CONDUIT, FLEXIBLE METALLIC, WEATHERPROOF, 2"	EACH	4

THE LOCATION, SIZE AND TYPE OF MATERIAL OF EXISTING UNDERGROUND UTILITIES INDICATED ON THE PLANS IS NOT REPRESENTED AS BEING ACCURATE, SUFFICIENT OR COMPLETE. IT SHALL BE THE CONTRACTOR'S RESPONSIBILITY TO DETERMINE THE ACTUAL LOCATION OF ALL SUCH FACILITIES, INCLUDING THE SERVICE CONNECTIONS TO UNDERGROUND UTILITIES. PRIOR TO CONSTRUCTION THE CONTRACTOR SHALL NOTIFY THE UTILITY COMPANIES OF HIS OPERATIONAL PLANS AND SHALL OBTAIN FROM THE RESPECTIVE UTILITY COMPANIES DETAILED INFORMATION AND ASSISTANCE RELATIVE TO THE LOCATION OF THEIR FACILITIES AND THE WORKING SCHEDULE OF THE COMPANIES FOR REMOVAL OR ADJUSTMENT WHERE REQUIRED. IN THE EVENT AN UNEXPECTED UTILITY INTERFERENCE IS ENCOUNTERED DURING CONSTRUCTION, THE CONTRACTOR SHALL IMMEDIATELY NOTIFY THE UTILITY COMPANY OF JURISDICTION. THE ENGINEER SHALL ALSO BE IMMEDIATELY NOTIFIED. ANY SUCH MAINS AND SERVICES SHALL BE RESTORED TO SERVICE AT ONCE AND PAID FOR BY THE CONTRACTOR AT NO ADDITIONAL COST TO THE CONTRACT.

CONTACT JOINT UTILITY LOCATING INFORMATION FOR EXCAVATING (JULIE) 1-800-892-0123 FOR UTILITY INFORMATION.

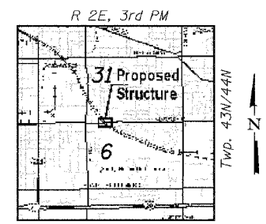

LOCATION SKETCH

revised 2/15/07

Corporate License Number 184-001-084

BRIDGE LIGHTING PLAN

HARRISON AVENUE BRIDGE
OVER UP & CC&P RAILROAD
F.A.P. ROUTE 0525
SECTION 02-00518-00-BR
ROCKFORD, ILLINOIS
WESTBOUND STRUCTURE NO. 101-6109
EASTBOUND STRUCTURE NO. 101-6111

© Copyright Hanson Professional Services Inc. 2005

HANSON

JOB NO. 03R1751

DATE 07/18/06

L1

LAYOUT	P.J.T.	07/14/06
DRAWN	A.N.C.	07/14/06
REVIEWED	P.J.T.	07/14/06

303525 PW
02VR2007_03.03 PW
INDJ18a\03R1751\Struct\Sheet\Lighting\Revisions 2-12-07 E2010.dgn