F.A.I. RTE.	SECTION	COUNTY	TOTAL SHEETS	SHEET NO.
94	2005-011 I	COOK	40	
STA.		TO STA.		
FED. ROAD DIST. NO. 1	ILLINOIS	FED. AID PROJECT		

CONTRACT NO. 62929

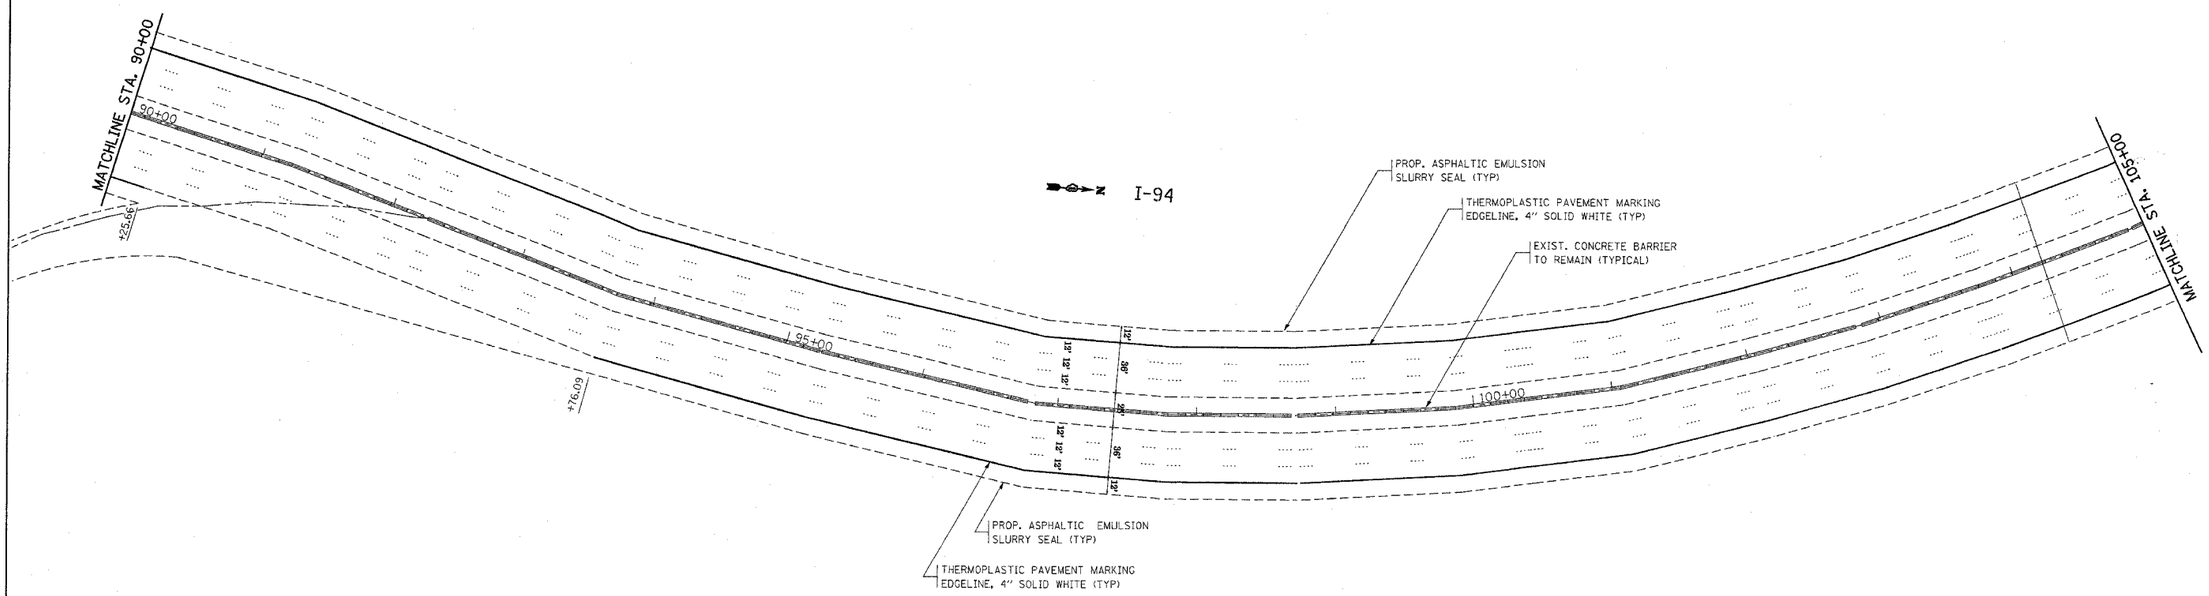

PLOT DATE = 12/13/2005
FILE NAME = c:\pw_work\cdi15105\sh_design.dgn
PLOT SCALE = 50.0000 ' / IN.
USER NAME = galbarnb

REVISIONS	
NAME	DATE

ILLINOIS DEPARTMENT OF TRANSPORTATION

ROADWAY PLAN
I-94
LAWRENCE AVE TO LAKE-COOK RD.

SCALE: VERT. 1"=50'
HORIZ.
DATE 12/13/2005

DRAWN BY
CHECKED BY