CONTRACT NO. 64B27

F.A.P. RTE.	SECTION	COUNTY	TOTAL SHEETS	SHEET NO.
642	*	JODAVIESS	42	18
STA.		TO STA.		
FED. ROAD DIST. NO.	ILLINOIS	FED. AID PROJECT		

* (10BR-3)D & 11BR-8

EROSION CONTROL DETAILS
(SN # 043-0042)
DAVIS CREEK

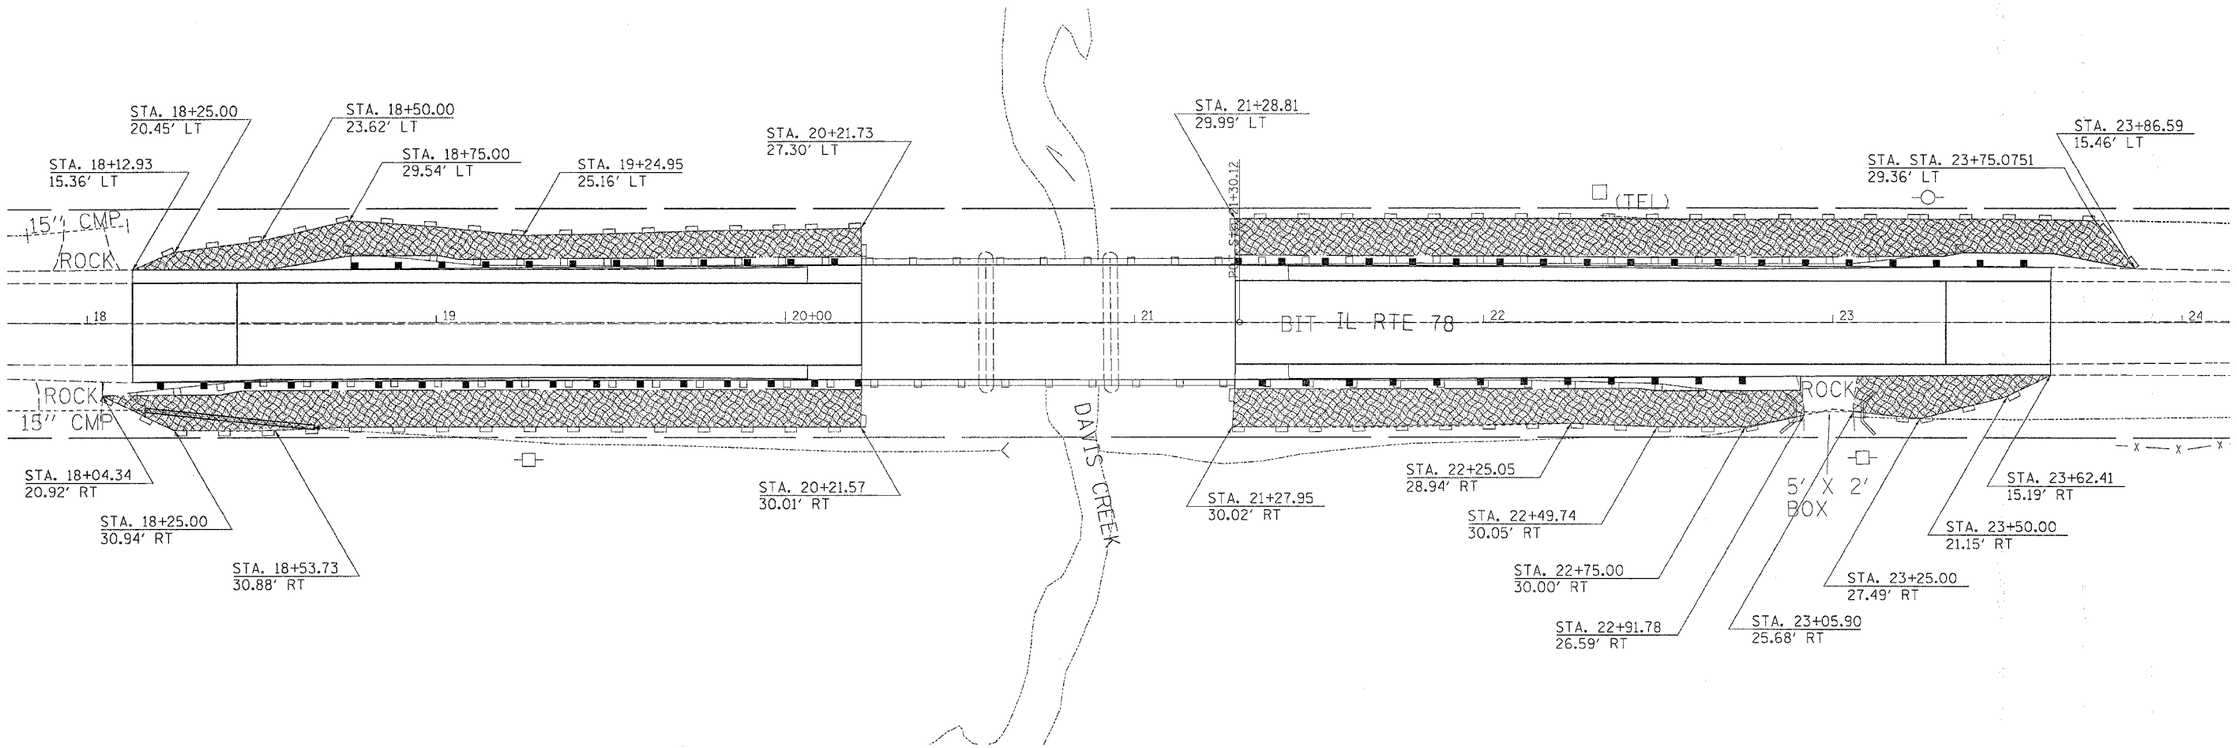

LEGEND

= SEEDING

= EROSION CONTROL BLANKET

= PERIMETER EROSION BARRIER

REVISIONS	
NAME	DATE

ILLINOIS DEPARTMENT OF TRANSPORTATION

SCALE: VERT. HORIZ.

DATE

DRAWN BY

CHECKED BY

PLOT DATE = Fri Dec 30 09:02:22 2005
FILE NAME = c:\projects\p209005\d09005er.dgn
PLOT SCALE = 20.0000 ' / IN.
USER NAME = reynarl