PLOT DATE = $DATE$
FILE NAME = $FILEL$
PLOT SCALE = $SCALE$
USER NAME = $USER$

ORIGINAL SURVEY	BY	DATE
SURVEYED		
PLOTTED		
NOTE BOOK		
TEMPLATE		
AREAS		
NO.	AS CHECKED	

FINAL SURVEY	BY	DATE
SURVEYED		
PLOTTED		
NOTE BOOK		
TEMPLATE		
AREAS		
NO.	AREAS CHECKED	

FARNSWORTH GROUP, INC.

CONSULTING ENGINEERS - BLOOMINGTON, ILLINOIS

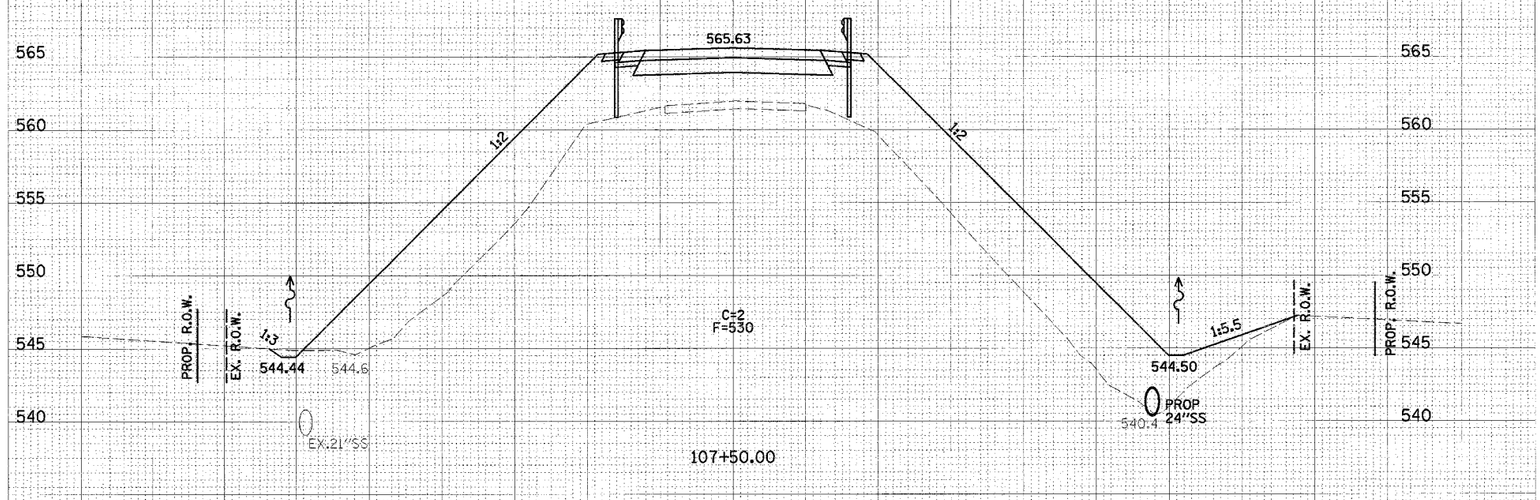

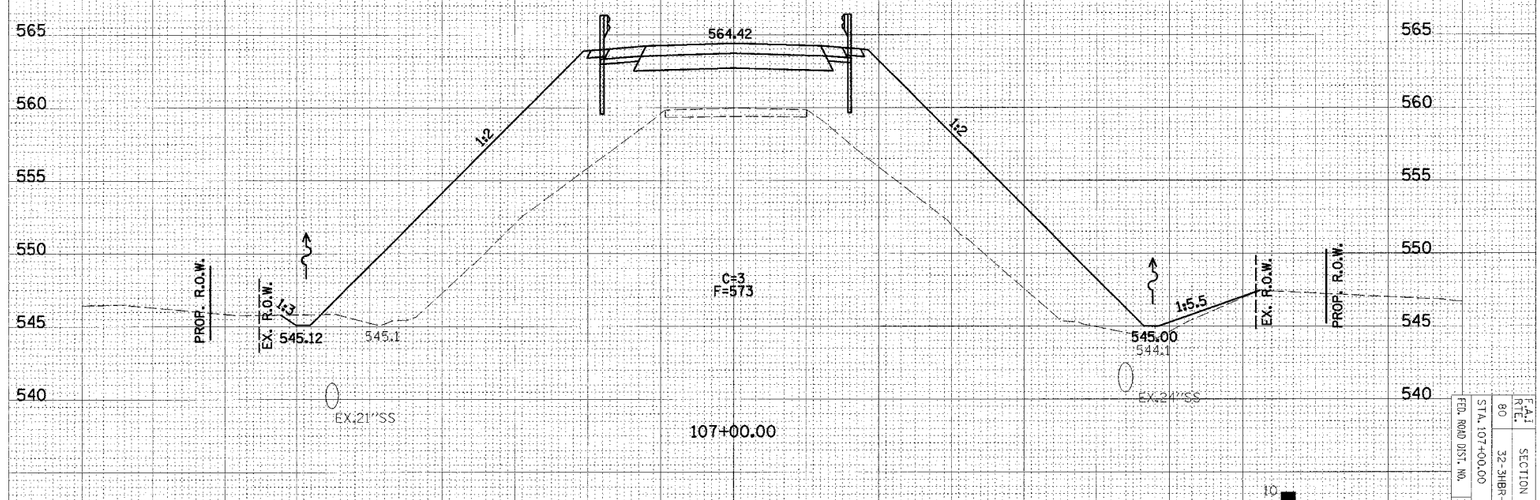

UTILITY LOCATIONS SHOWN ON THE CROSS SECTIONS ARE BASED UPON APPROXIMATE LOCATIONS SUPPLIED BY THE UTILITY COMPANY. THE CONTRACTOR SHALL VERIFY UTILITY LOCATIONS PRIOR TO CONSTRUCTION.

ASHLEY ROAD OVER I-80

SCALE IN FEET
0 5 10 20

F.A. RTE.	80
SECTION	32-3HBR-1
COUNTY	GRUNDY
TOTAL SHEETS	88
SHEET NO.	79

FED. ROAD DIST. NO. ILLINOIS FED. AID PROJECT

STA. 107+00.00 TO STA. 108+00.00

CONTRACT NO. 66407

24-7358