PLOT DATE = $DATE$
FILE NAME = $FILEL$
PLOT SCALE = $SCALE$
USER NAME = $USER$

ORIGINAL SURVEY		BY	DATE
	SURVEYED		
	PLOTTED		
NOTE BOOK	TEMPLATE		
	XREAS		
NO.	AS CHECKED		

FINAL SURVEY		BY	DATE
	SURVEYED		
	PLOTTED		
NOTE BOOK	TEMPLATE		
	AREAS		
NO.	AREAS CHECKED		

FARNSWORTH GROUP, INC.

CONSULTING ENGINEERS - BLOOMINGTON, ILLINOIS

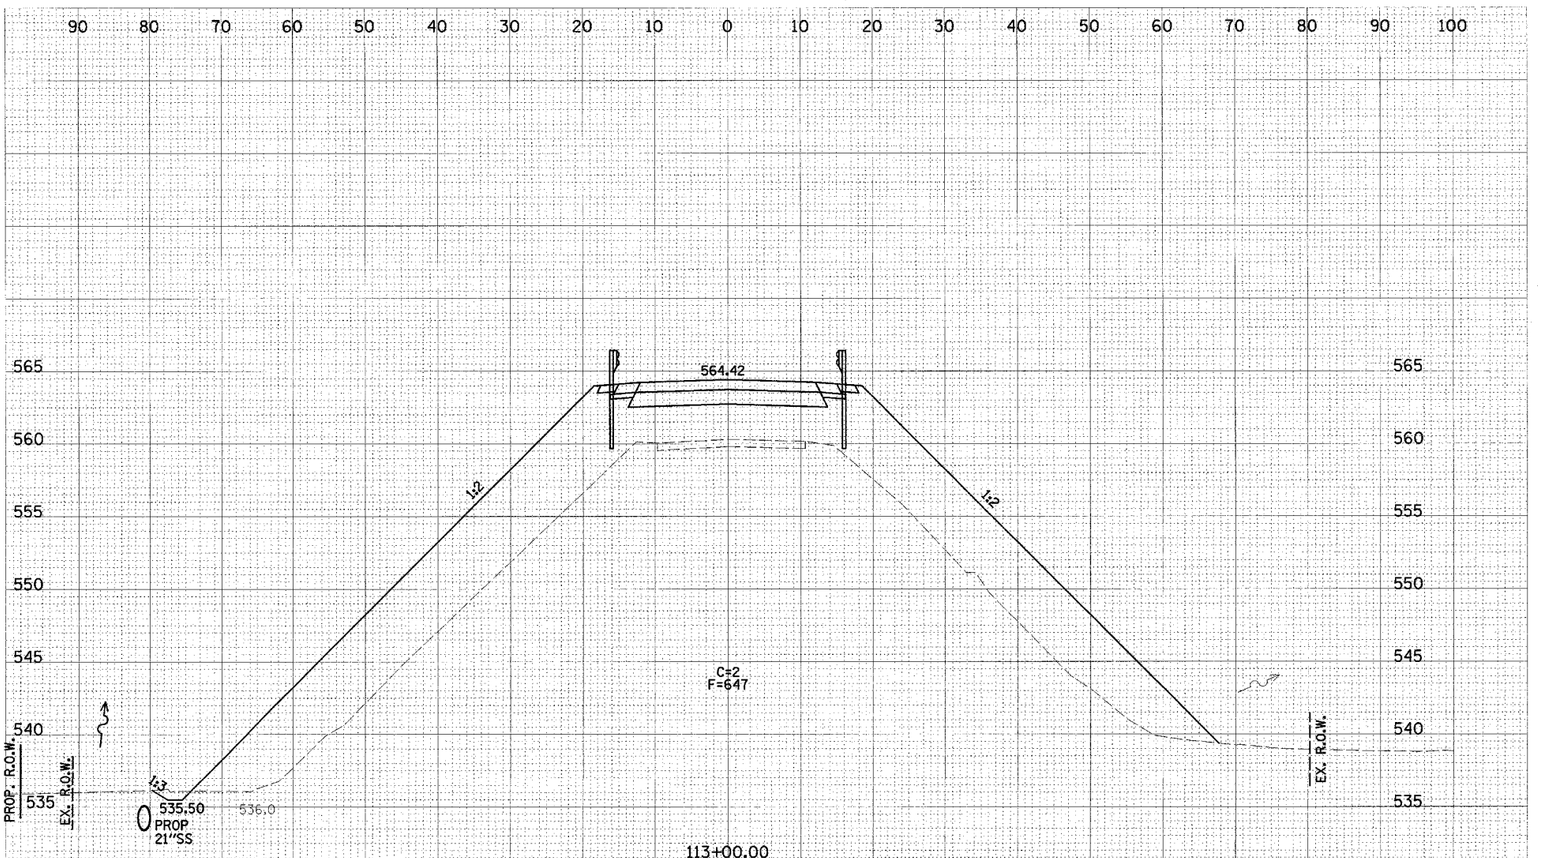

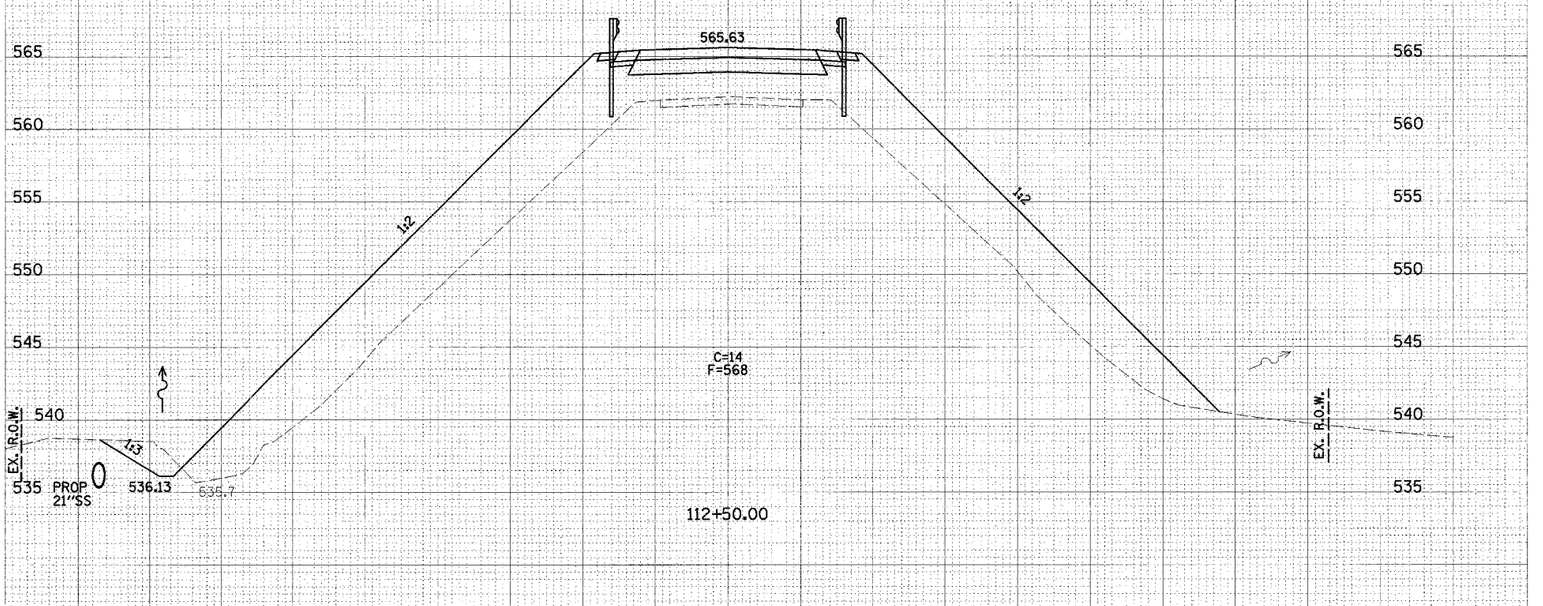

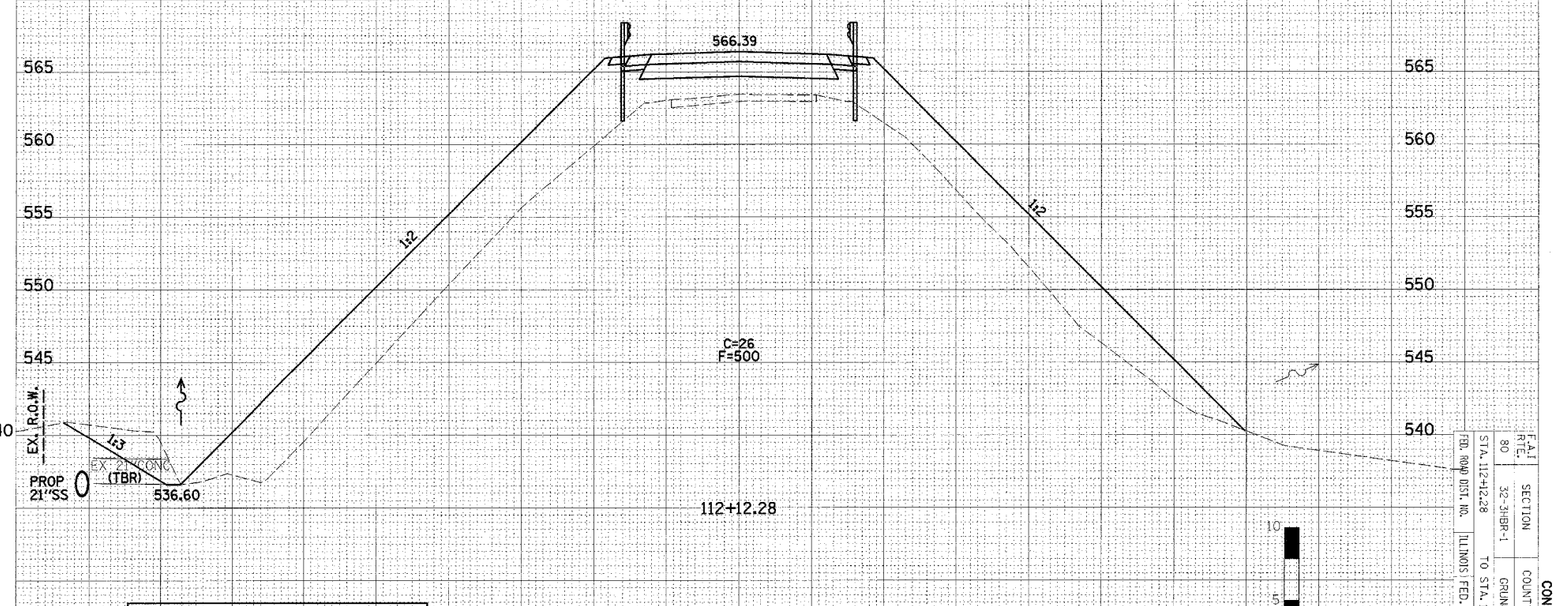

UTILITY LOCATIONS SHOWN ON THE CROSS SECTIONS ARE BASED UPON APPROXIMATE LOCATIONS SUPPLIED BY THE UTILITY COMPANY. THE CONTRACTOR SHALL VERIFY UTILITY LOCATIONS PRIOR TO CONSTRUCTION.

ASHLEY ROAD OVER I-80

SCALE IN FEET

F.A.I. RTE.	80
SECTION	32-3HBP-1
COUNTY	GRUNDY
TOTAL SHEETS	88
SHEET NO.	84
FED. ROAD DIST. NO.	
ILLINOIS FED. AID PROJECT	
STA. 112+42.28 TO STA. 113+00.00	

CONTRACT NO. 66407

24-7358