CONTRACT NO. 66564

F.A.S. RTE.	SECTION	COUNTY	TOTAL SHEETS	SHEET NO.
1324	38 BR-1	IROQUOIS	29	7
STA.	552+00	TO STA.	564+00	
FED. ROAD DIST. NO.	ILLINOIS	FED. AID PROJECT		

LEGEND

BITUMINOUS SURFACE REMOVAL - BUTT JOINT

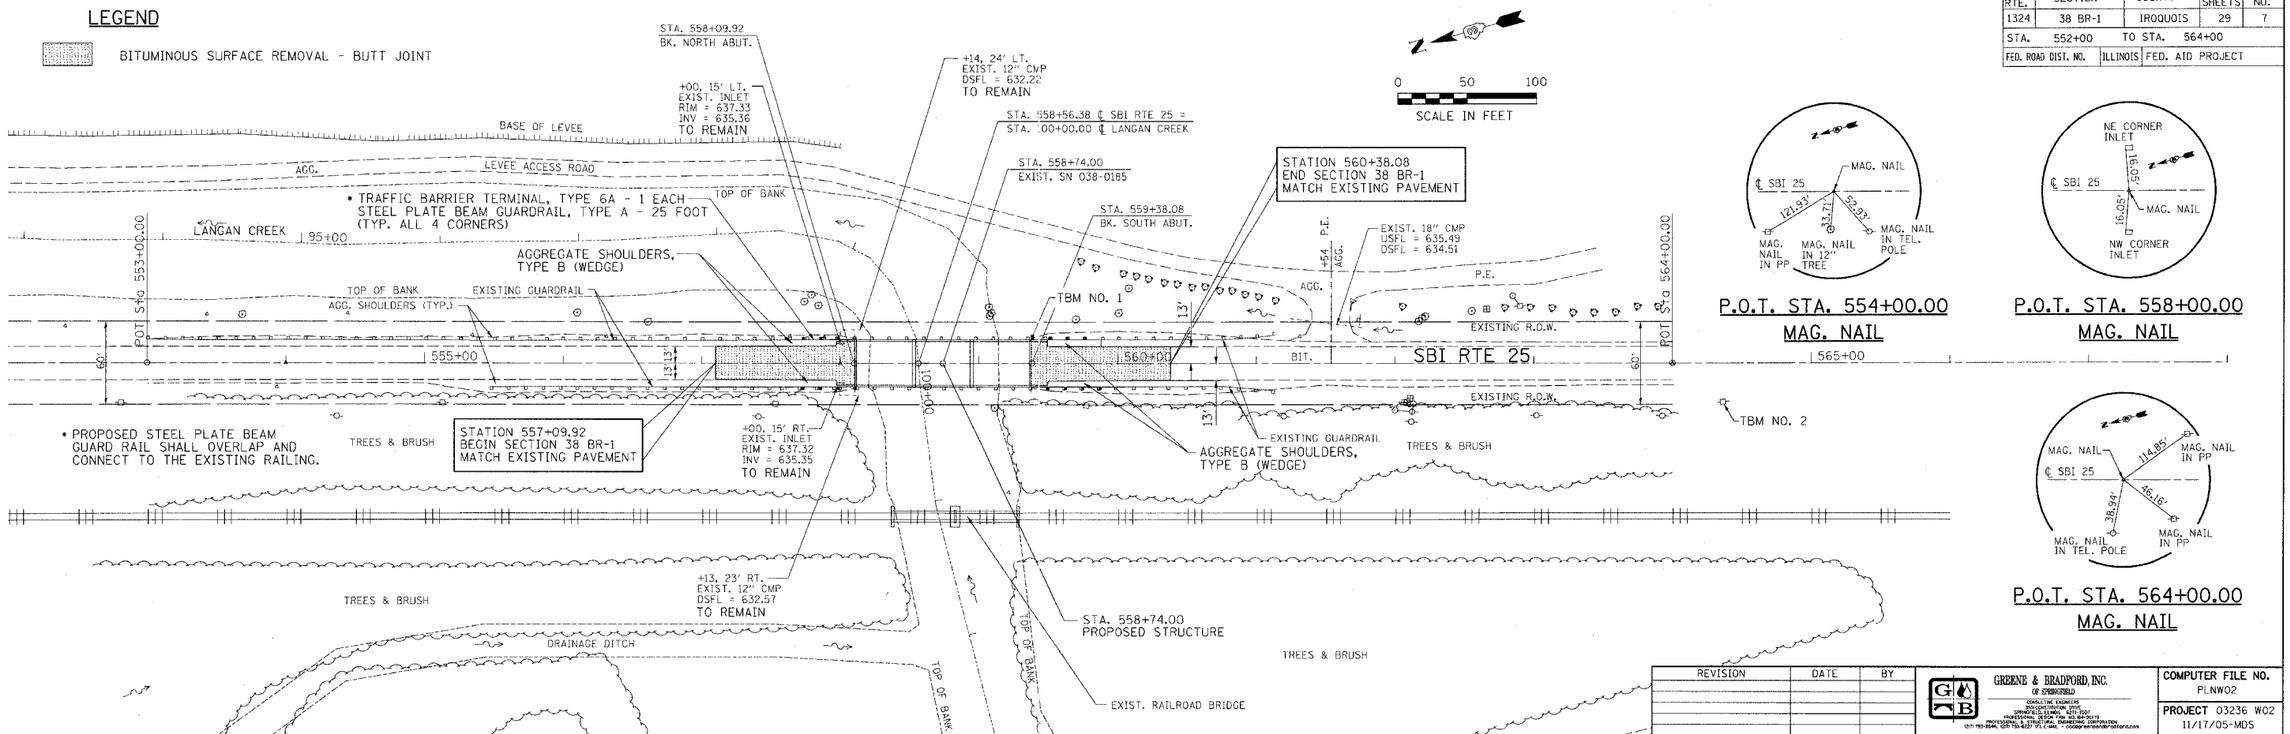

P.O.T. STA. 554+00.00
MAG. NAIL

P.O.T. STA. 558+00.00
MAG. NAIL

P.O.T. STA. 564+00.00
MAG. NAIL

REVISION	DATE	BY

GREENE & BRADFORD, INC.
OF SPRINGFIELD
CONSULTING ENGINEERS
3004 CONSTITUTION DRIVE
SPRINGFIELD, ILLINOIS 62711-7007
PROFESSIONAL DESIGN FIRM: 184.004-0013
PROFESSIONAL & STRUCTURAL ENGINEERING CORPORATION
(217) 793-9544, (217) 793-9577 (FAX) E-MAIL: * GGGBgreeneandbradford.com

COMPUTER FILE NO.
PLNW02

PROJECT 03236 W02
11/17/05-MDS

TBM NO. 1: STA. 559+37, 16.5' LT.
CHISELED "□" IN S.E. WINGWALL
ELEV. 637.33

TBM NO. 2: STA. 564+36, 28' RT.
40d NAIL IN POWER POLE
ELEV. 642.93

PLAN
SURVEYED
PLOTTED
QUANTITIES CHECKED
BM. NOTED
NOTE BOOK
NO.
DATE
BY

PROFILE
SURVEYED
PLOTTED
QUANTITIES CHECKED
BM. NOTED
STRUCTURE NOTATNS CHKD
NOTE BOOK
NO.
DATE
BY

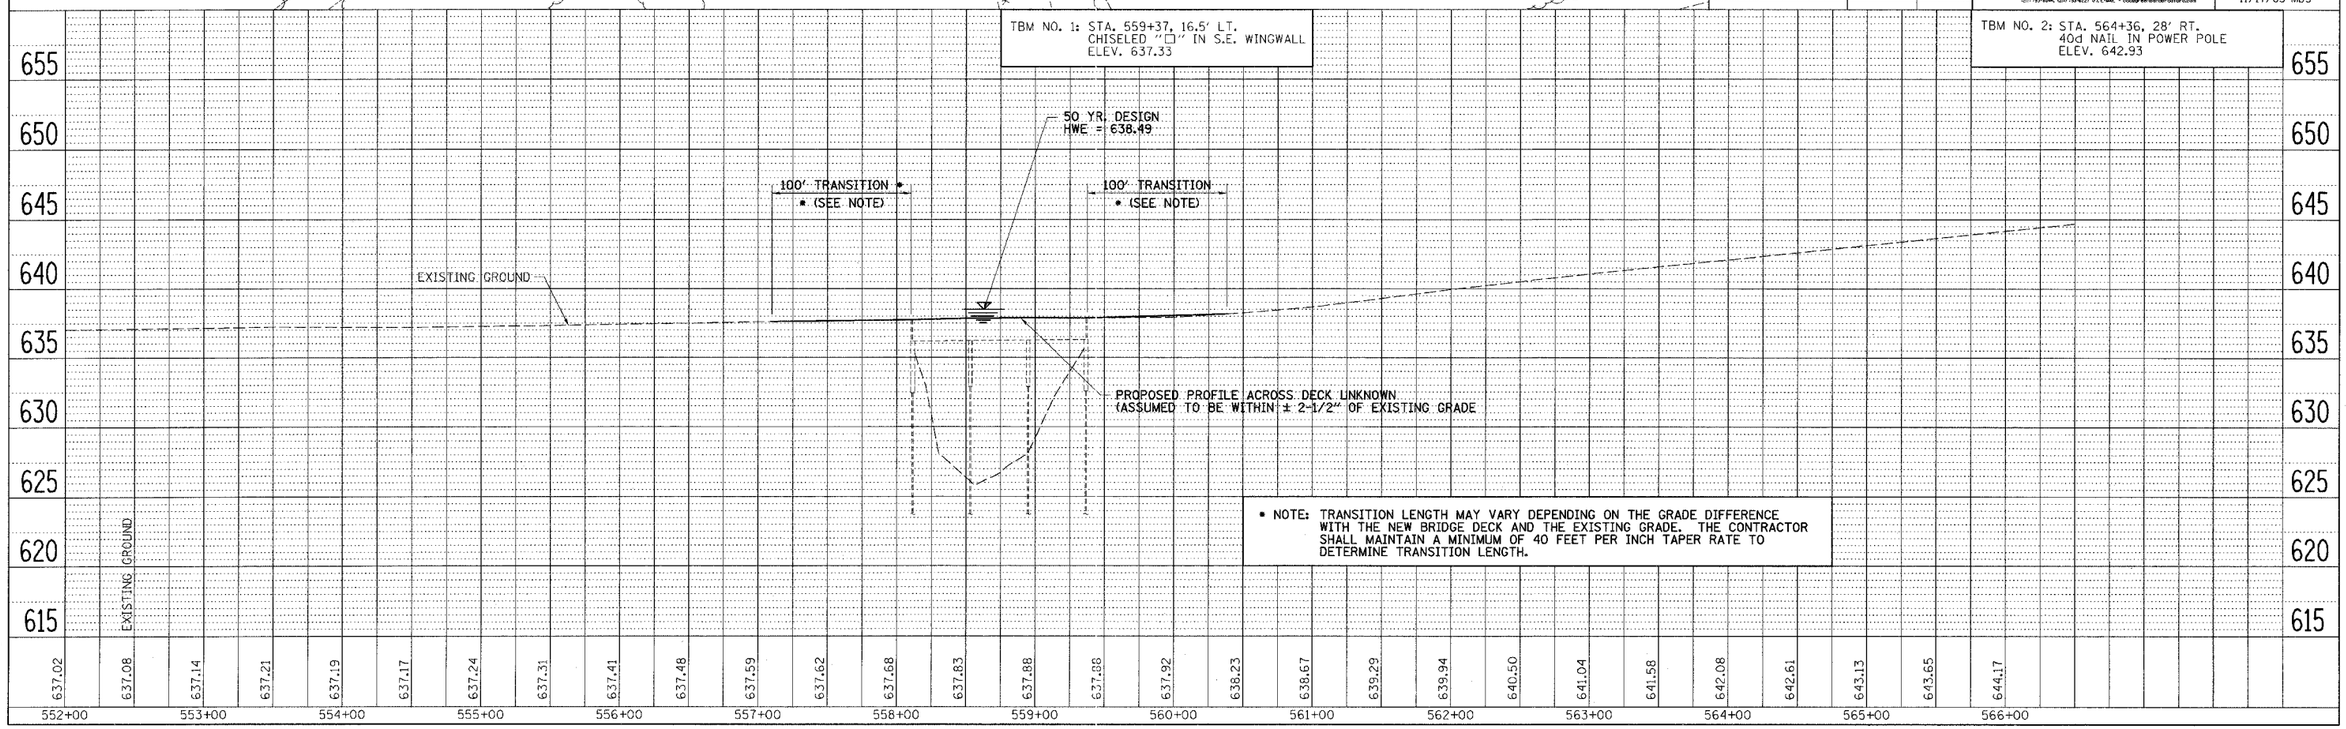

PLOT DATE = 12/9/2005
FILE NAME = J:\03236\WD10\DRAWINGS\PLNW02.dgn
PLOT SCALE = 50.0000 ' / IN.
REFERENCE = "REF"
DRIVER = "cgb"

PLAN AND PROFILE – PROPOSED STRUCTURE REPLACEMENT