CONTRACT NO. 70494

F.A. RTE.	SECTION	COUNTY	TOTAL SHEETS	SHEET NO.
VAR.	*	**	18	13
STA.	TO STA.			
FED. ROAD DIST. NO.	ILLINOIS	FED. AID PROJECT		

* D5 CRACK & JOINT SEAL 2006-3
** CLARK/COLES/CUMBERLAND

(4B) TYPICAL CROSS SECTION

LOCATION #4

IL RTE. 1 (EDGAR/CLARK CO. LINE TO NORTH OF I-70 INTERCHANGE IN MARSHALL)

	STATION	TO	STATION	
(4A)	78+23.91		97+26.89	(4A)

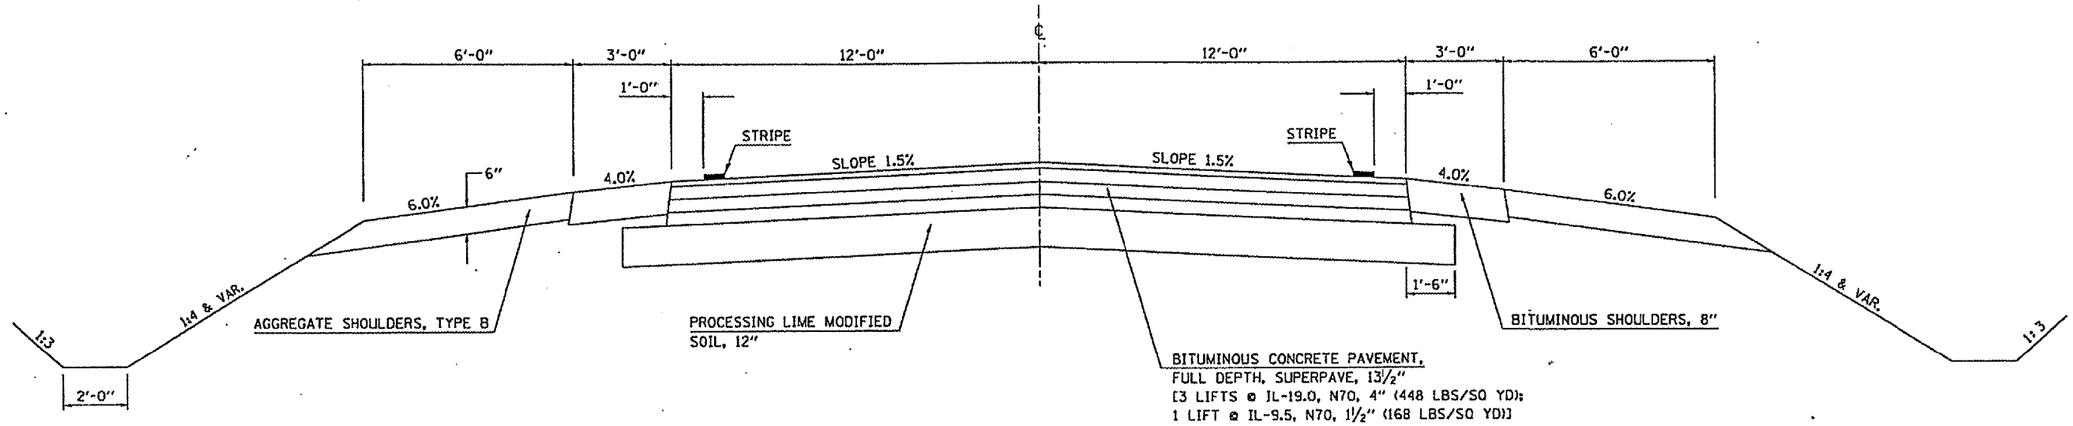

(4C) TYPICAL CROSS SECTION

LOCATION #4

IL RTE. 1 (EDGAR/CLARK CO. LINE TO NORTH OF I-70 INTERCHANGE IN MARSHALL)

	STATION	TO	STATION	
(4A)	105+39.54		165+87.46	(4D)
(4D)	170+59.93		212+85.00	

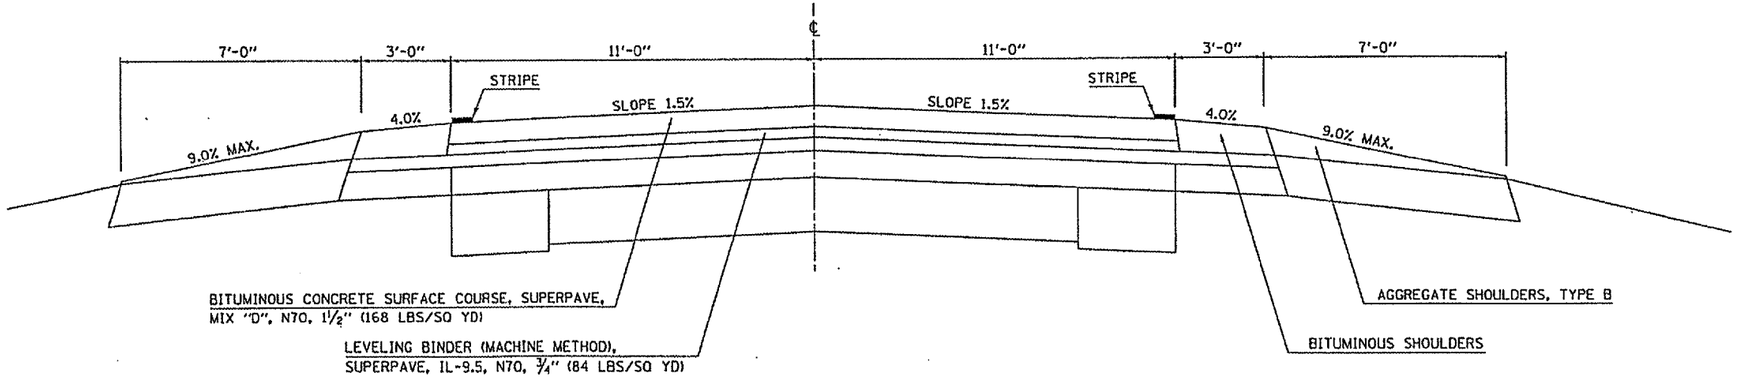

PLOT DATE = 12/2/2005
FILE NAME = e:\pw\projects\d5\d81686 (d81686sgnsheet).dgn
PLOT SCALE = 100.0000 '/ IN.
USER NAME = phillipsjr