CONTRACT NO. 76951

F.A. RTE.	SECTION	COUNTY	TOTAL SHEETS	SHEET NO.
*	**	***	13	6
STA.		TO STA.		
FED. ROAD DIST. NO.	ILLINOIS	FED. AID PROJECT		

* Various
** Dist. 8 TS Modifications 2006-1
*** St. Clair & Madison

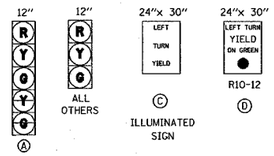

EXISTING AND PROPOSED TRAFFIC SIGNAL FACES

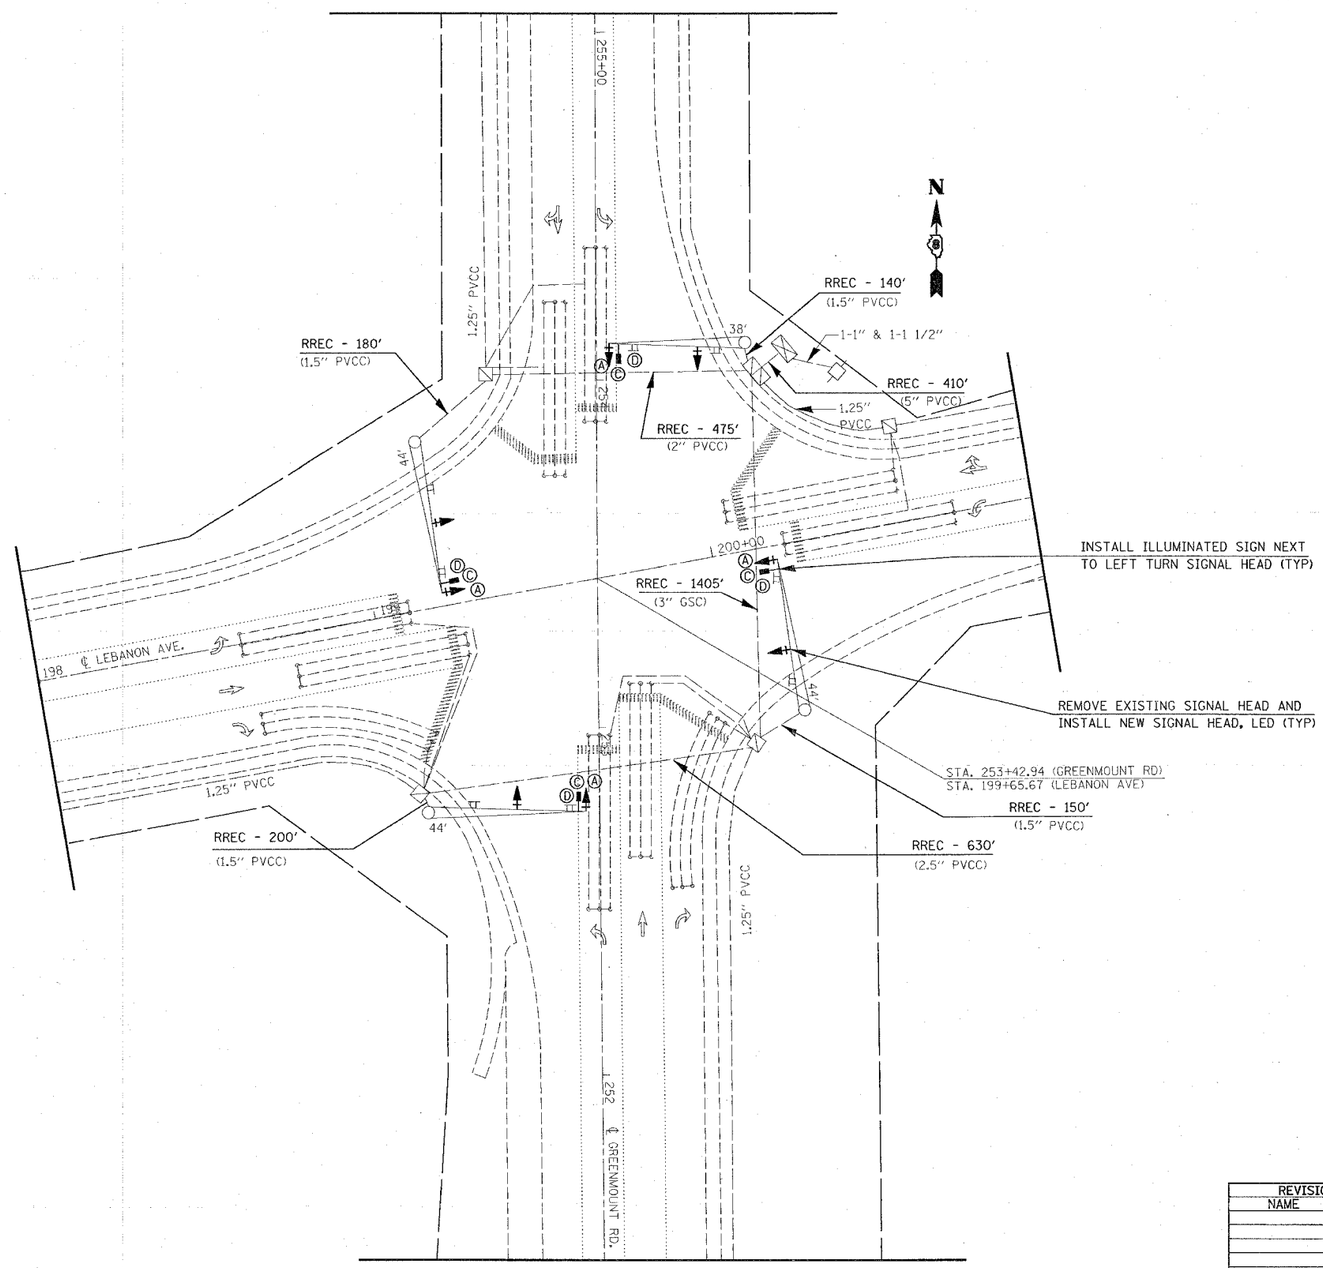

20' 0 20' 40'
SCALE: 1" = 20'

REVISIONS	
NAME	DATE

ILLINOIS DEPARTMENT OF TRANSPORTATION

PLAN VIEW

FAP ROUTE VARIOUS
SECTION: DIST. 8 TS MODIFICATIONS 2006-1
COUNTIES: ST. CLAIR & MADISON
N. GREENMOUNT RD. @ LEBANON AVE.

SCALE: VERT. HORIZ. DRAWN BY
DATE CHECKED BY

PLOT DATE = $DATE$
FILE NAME = $FILEL$
PLOT SCALE = $SCALE$
REFERENCE = REF