CONTRACT NO. 76957

F.A.P. RTE.	SECTION	COUNTY	TOTAL SHEETS	SHEET NO.
785	133I-1	MADISON	29	9
STA. 546+00.00		TO STA. 551+00.00		
FED. ROAD DIST. NO. _	ILLINOIS	FED. AID PROJECT		

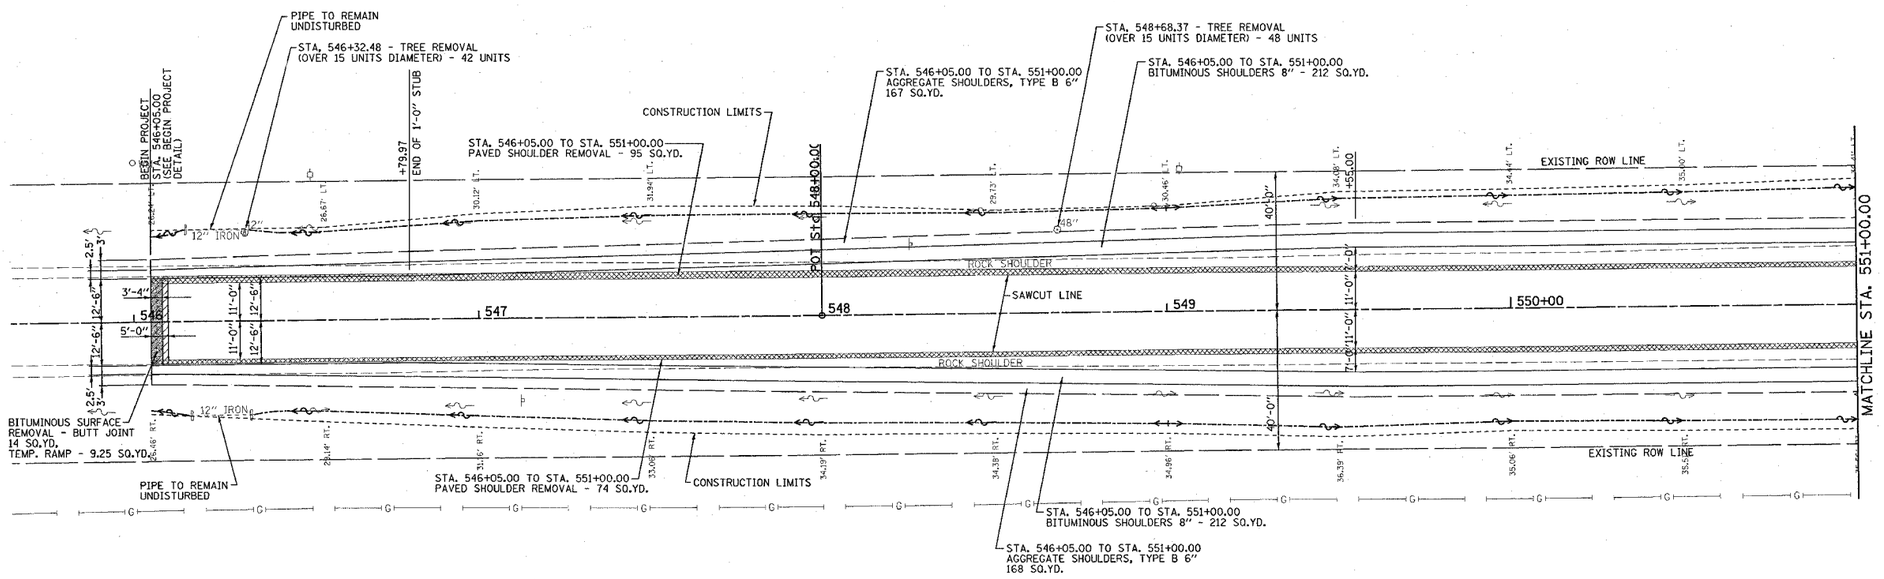

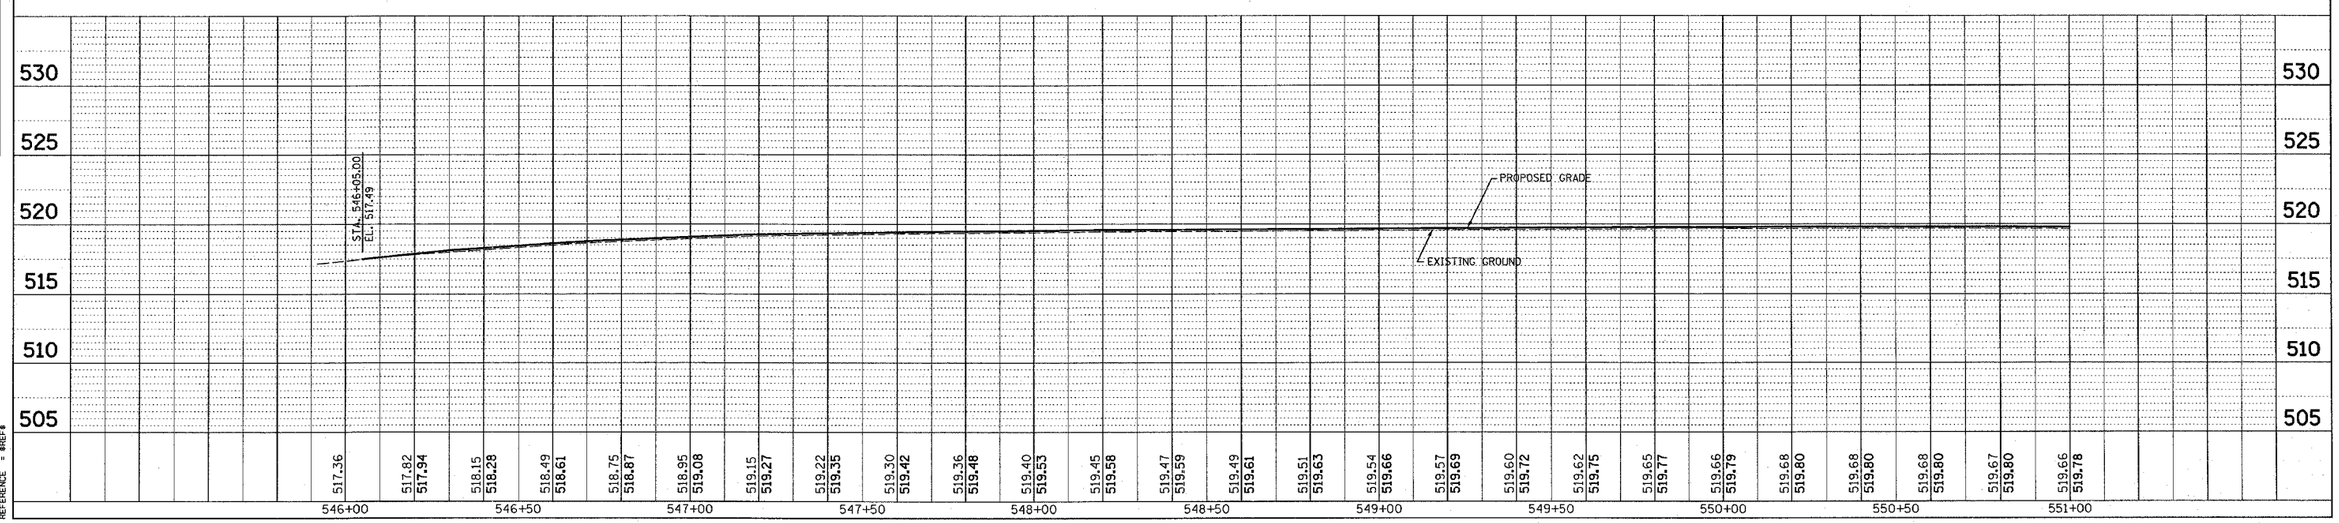

PLAN | NOTE BOOK NO. ____ | SURVEYED ____ PLOTTED ____ ALIGNMENT CHECKED ____ RT. OF WAY CHECKED ____ CADD FILE NAME ____ | BY | DATE

PROFILE | NOTE BOOK NO. ____ | SURVEYED ____ PLOTTED ____ GRADES CHECKED ____ B.M. NOTED ____ STRUCTURE NOTATIONS CHKD ____ | BY | DATE

PLOT DATE = 1/26/2006
FILE NAME = c:\projects\ed89885\plan\pln89885e.dgn
PLOT SCALE = 20.0000 ' / IN.
REFERENCE = REF