CONTRACT NO. 76957

F.A.P. RTE.	SECTION	COUNTY	TOTAL SHEETS	SHEET NO.
785	133I-1	MADISON	29	18
STA. 551+15.09	TO STA. 554+25.00			
FED. ROAD DIST. NO. _	ILLINOIS	FED. AID PROJECT		

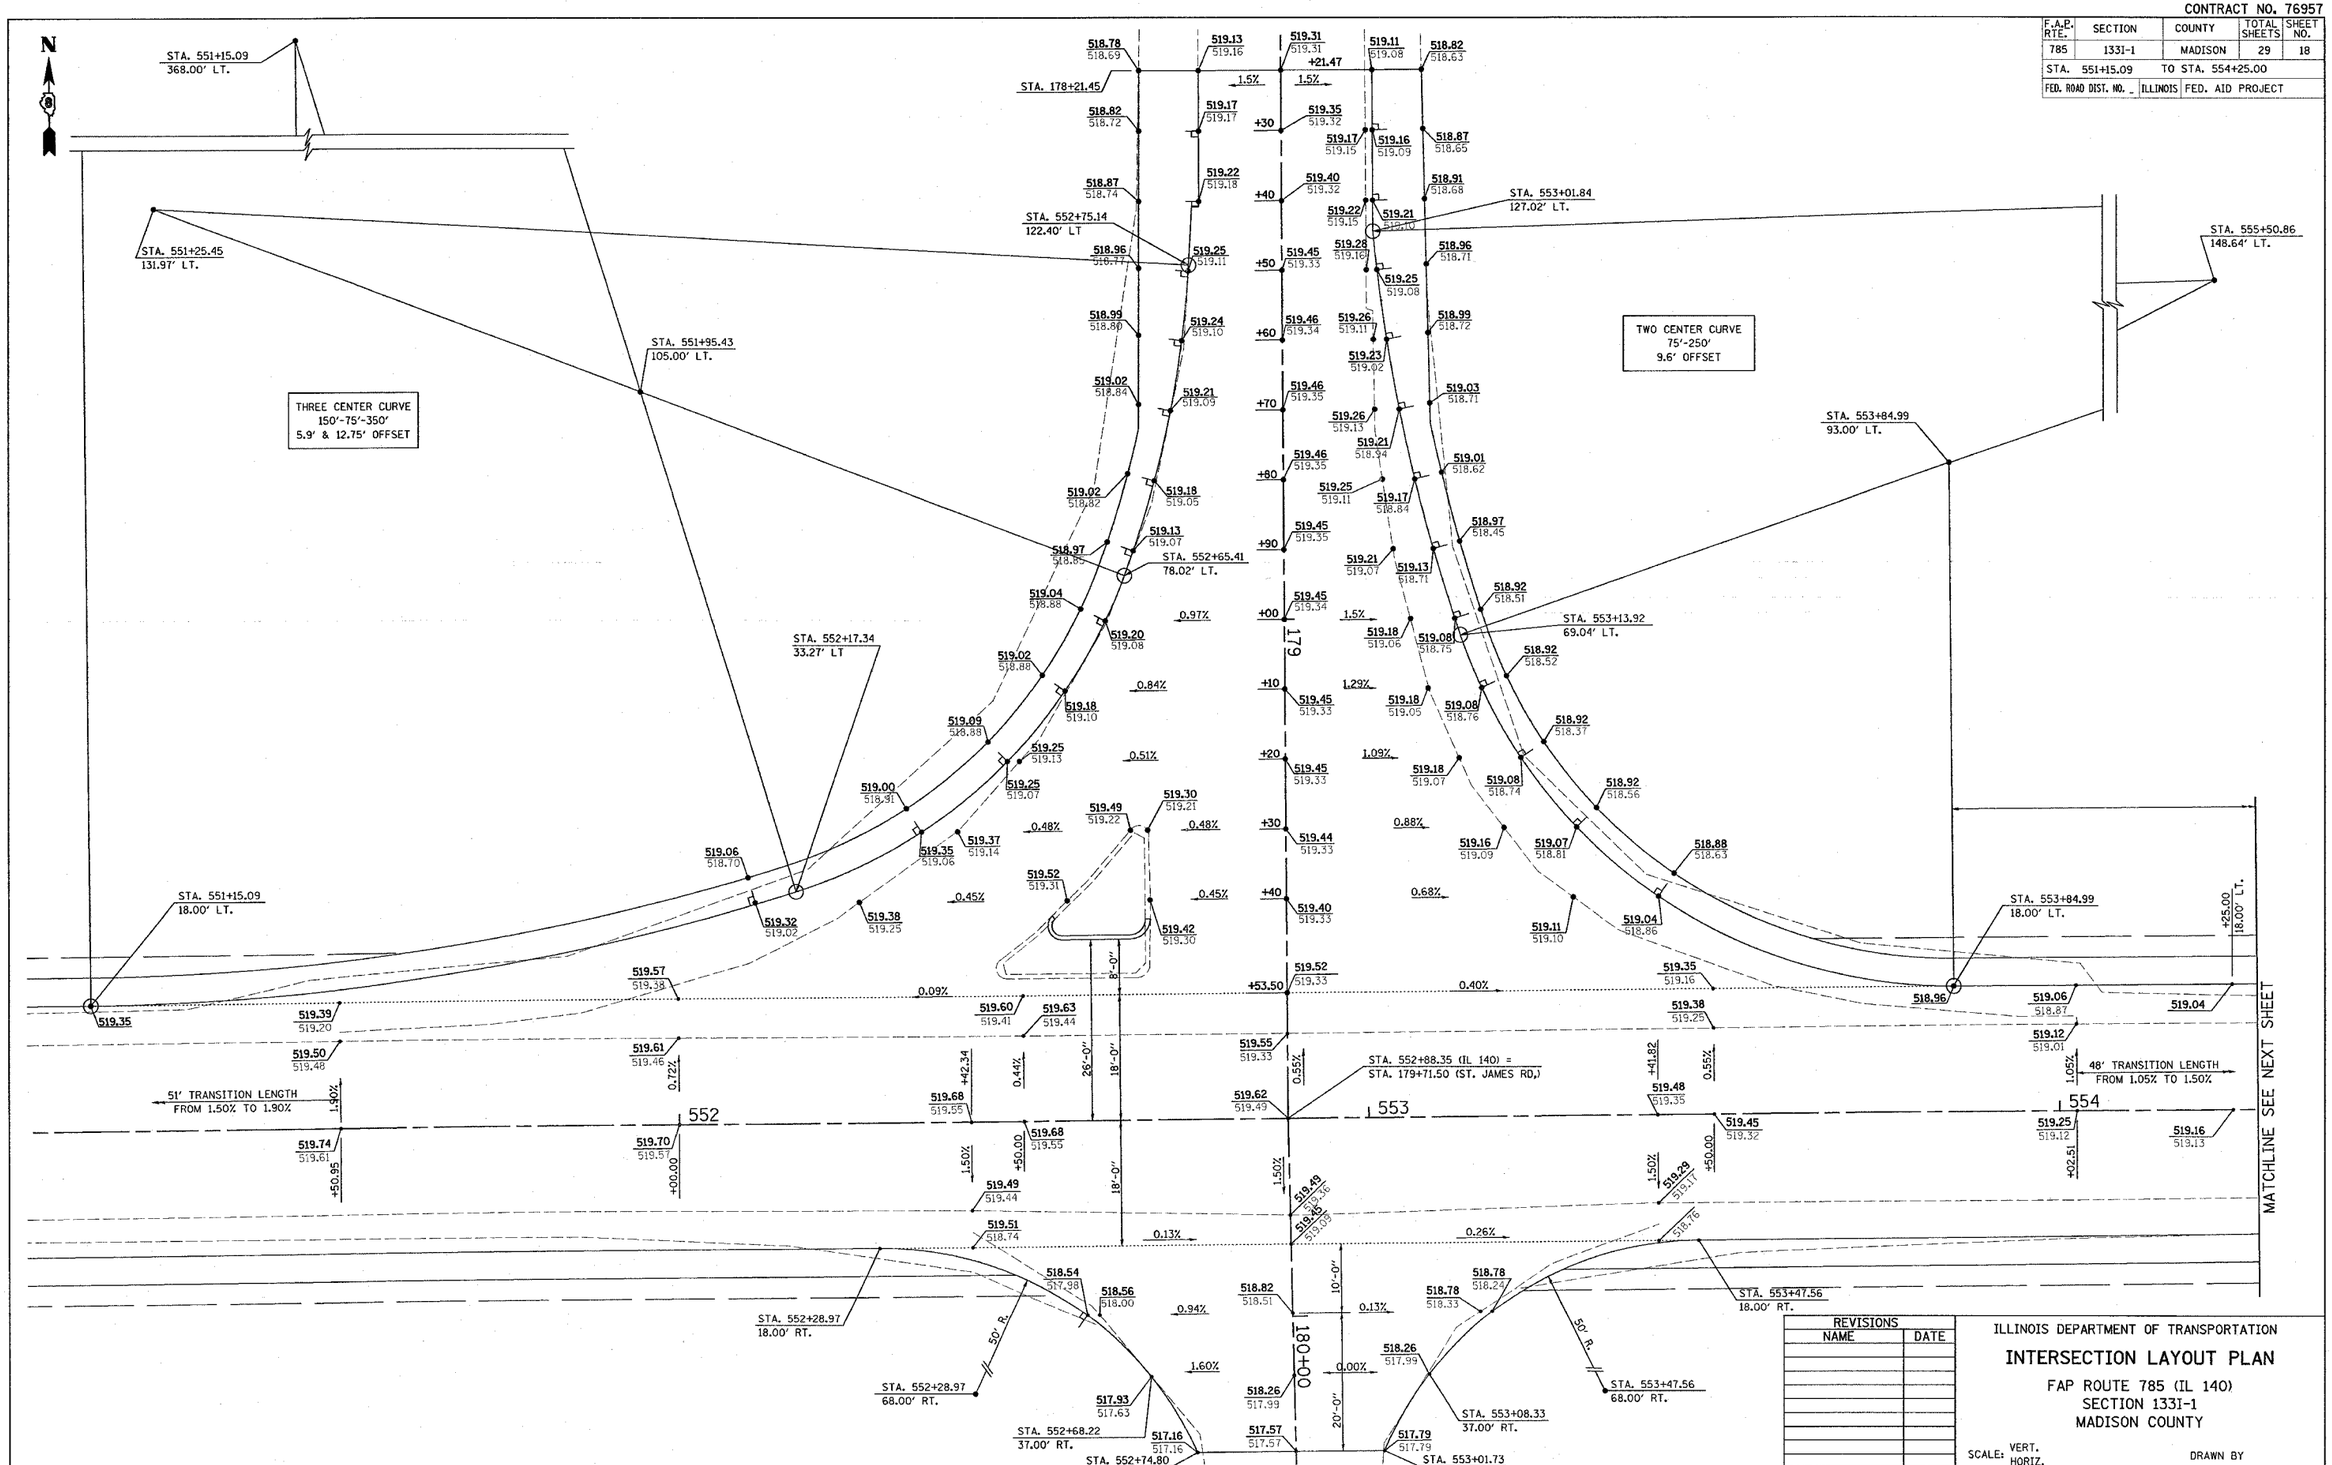

REVISIONS	
NAME	DATE

ILLINOIS DEPARTMENT OF TRANSPORTATION

INTERSECTION LAYOUT PLAN

FAP ROUTE 785 (IL 140)
SECTION 133I-1
MADISON COUNTY

SCALE: VERT. HORIZ.
DATE
DRAWN BY
CHECKED BY

PLOT DATE = 12/22/2005
FILE NAME = c:\projects\ed09805\plan\pln09805a.dgn
PLOT SCALE = 10.0000 ' / IN.
REFERENCE = REF