CONTRACT NO. 76957

F.A.P. RTE.	SECTION	COUNTY	TOTAL SHEETS	SHEET NO.
785	133I-1	MADISON	29	27
STA. 558+00.00		TO STA. 558+00.00		
FED. ROAD DIST. NO.	ILLINOIS	FED. AID PROJECT		

FINAL SURVEY
NOTE BOOK
NO.
SURVEYED BY
PLOTTED
CROSS SECTIONED
LINES AND AREAS
AREAS CHECKED
DATE

ORIGINAL SURVEY
S SURVEYED
PLOTTED
CROSS SECTIONED
LINES AND AREAS
AREAS CHECKED
BY
DATE
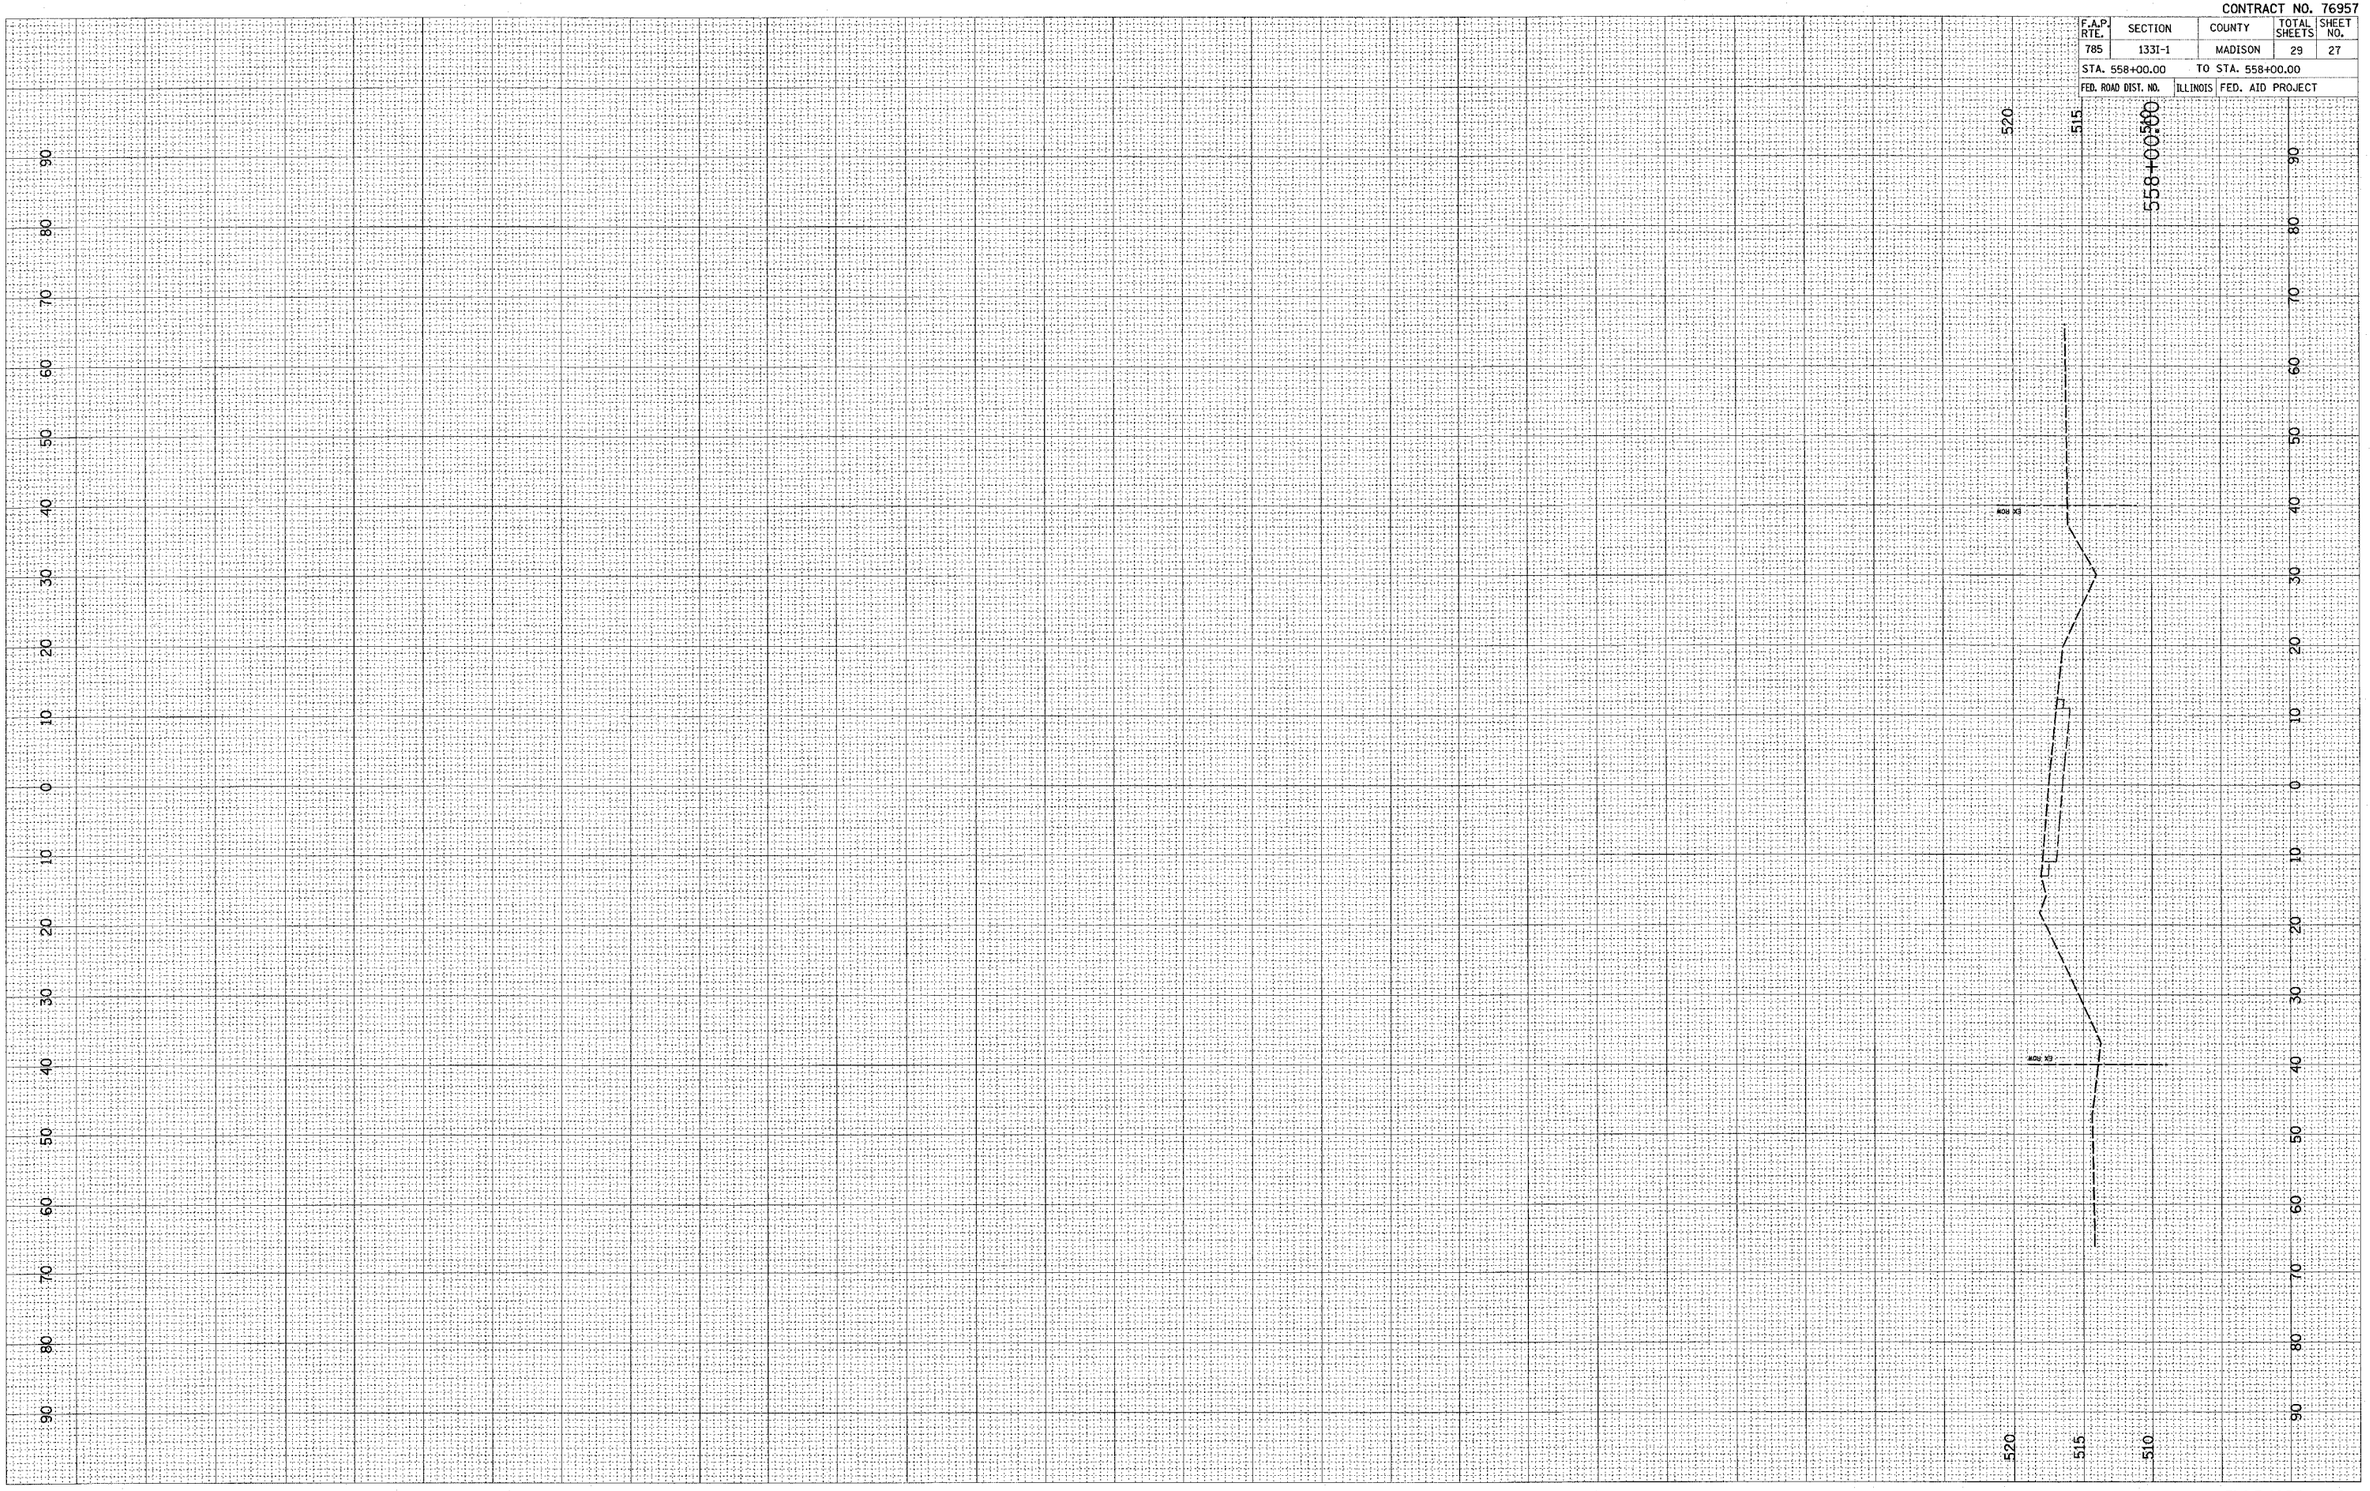
PLOT DATE = 12/21/2005
FILE NAME = n:\proj\pcts\sed09025\plan\xsect\sed09025xsc.dgn
PLOT SCALE = 10.0000 ' / IN.
USER NAME = pickles,marka