C.H.	SECTION	COUNTY	TOTAL SHEETS	SH NO.
5	85-00043-00-RS	DEWITT	79	
STA. 128+00	TO STA. 143+00			
FED. ROAD DIST. NO.	ILLINOIS	FED. AID PROJECT		

CONTRACT No. 91316

PLAN

SURVEYED	BY	DATE
DRAWN		
ALIGNMENT CHECKED		
GRADES CHECKED		
PLAN NOTES		
NOTE BOOK		
NO.		
PROJECT NAME		

PROFILE

SURVEYED	BY	DATE
DRAWN		
GRADES CHECKED		
PLAN NOTES		
NOTE BOOK		
NO.		
PROJECT NAME		

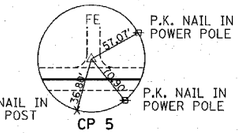

P.I. STA. 130+00.02
Δ = 0° 19' 43.47" (RT)
NO CURVE
N. 1246307.5807
E. 847535.7362

NANCY J. & DAVID C. ERICKSON
SE¼, SEC 23, T.19N, R.3E, 3rd PM

P.I. STA. 136+00.02
Δ = 0° 12' 27.70" (RT)
NO CURVE
N. 1246907.4906
E. 847545.7657

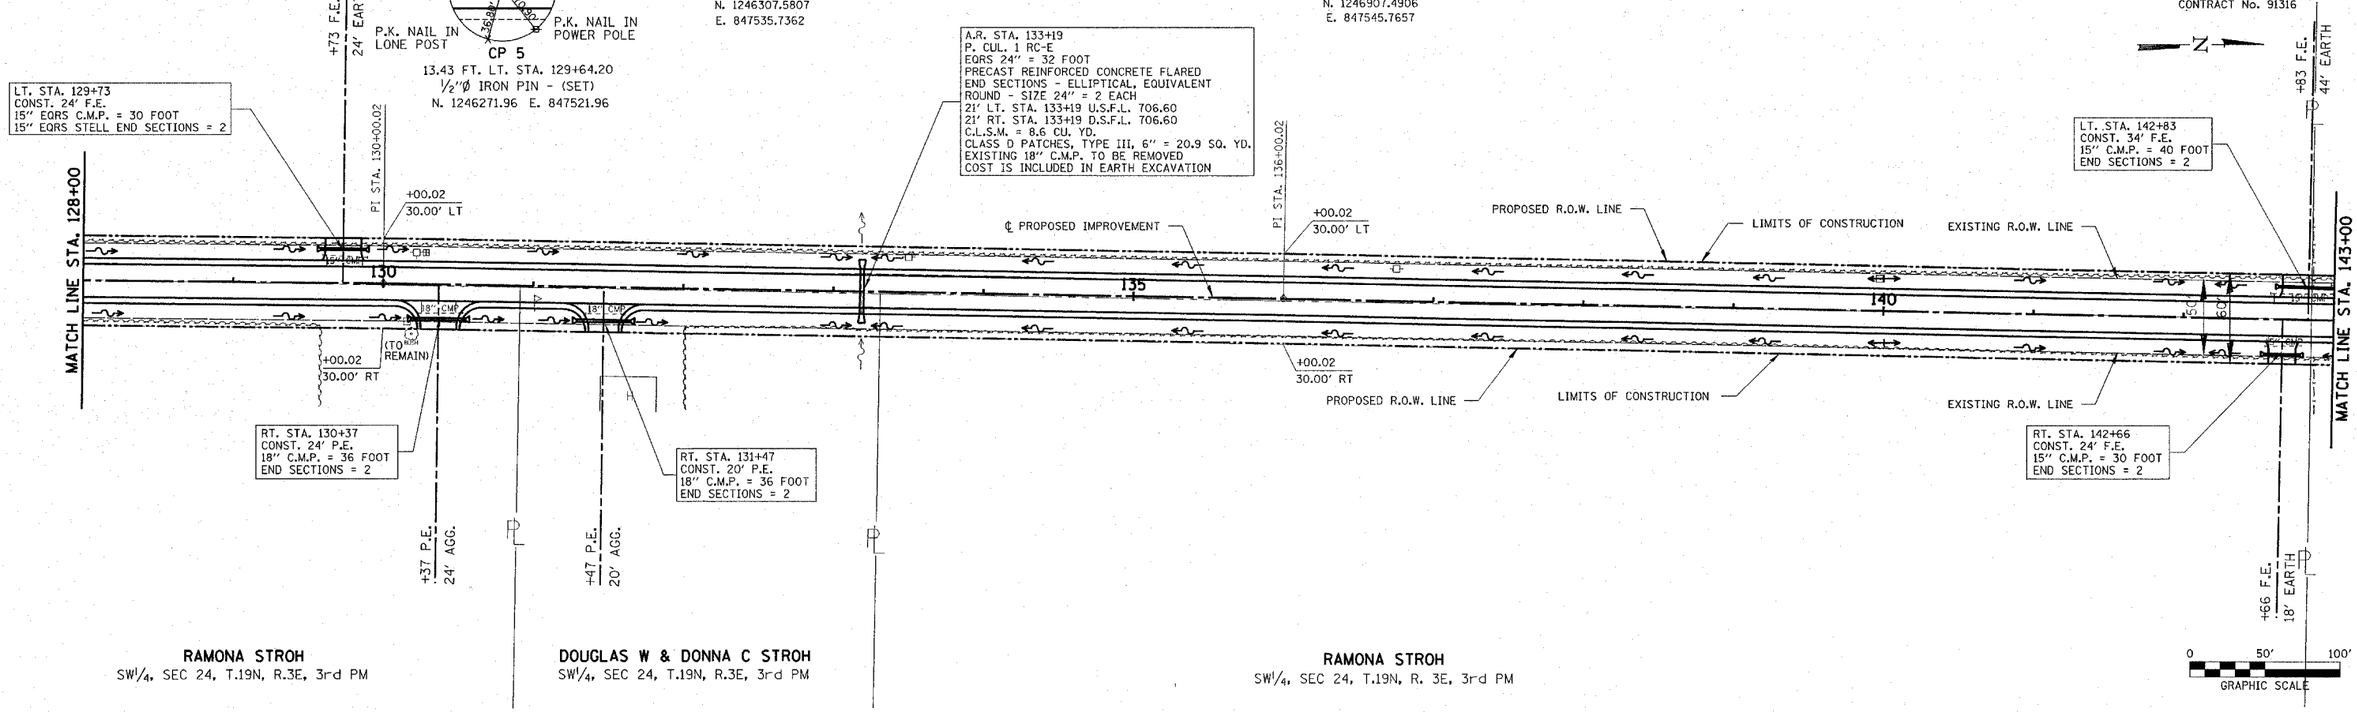

RAMONA STROH
SW¼, SEC 24, T.19N, R.3E, 3rd PM

DOUGLAS W & DONNA C STROH
SW¼, SEC 24, T.19N, R.3E, 3rd PM
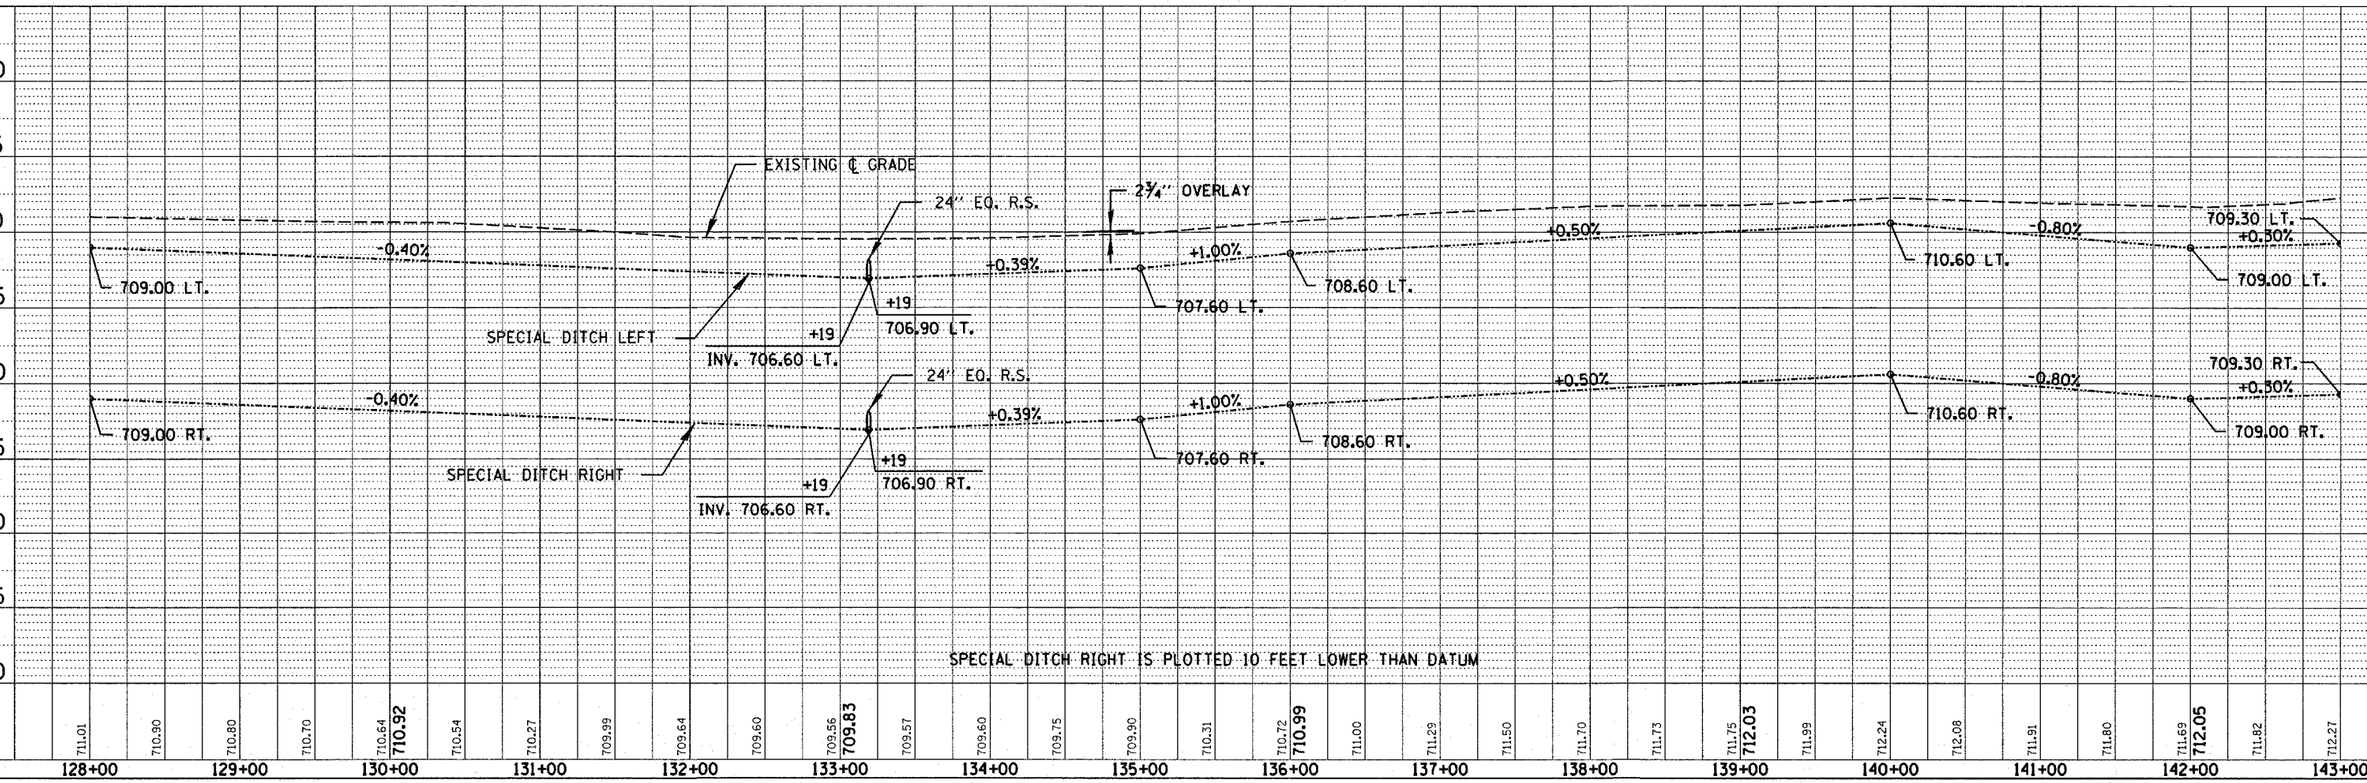
RAMONA STROH
SW¼, SEC 24, T.19N, R. 3E, 3rd PM