CONTRACT NO. 91331

ROUTE NO.	SECTION	COUNTY	TOTAL SHEETS	SHEET NO.
TR 27	*	MACON	16	12
STA.		TO STA.		
FED. RD. DIST. NO. 7	ILLINOIS	PROJECT		

* 03-07146-00-BR

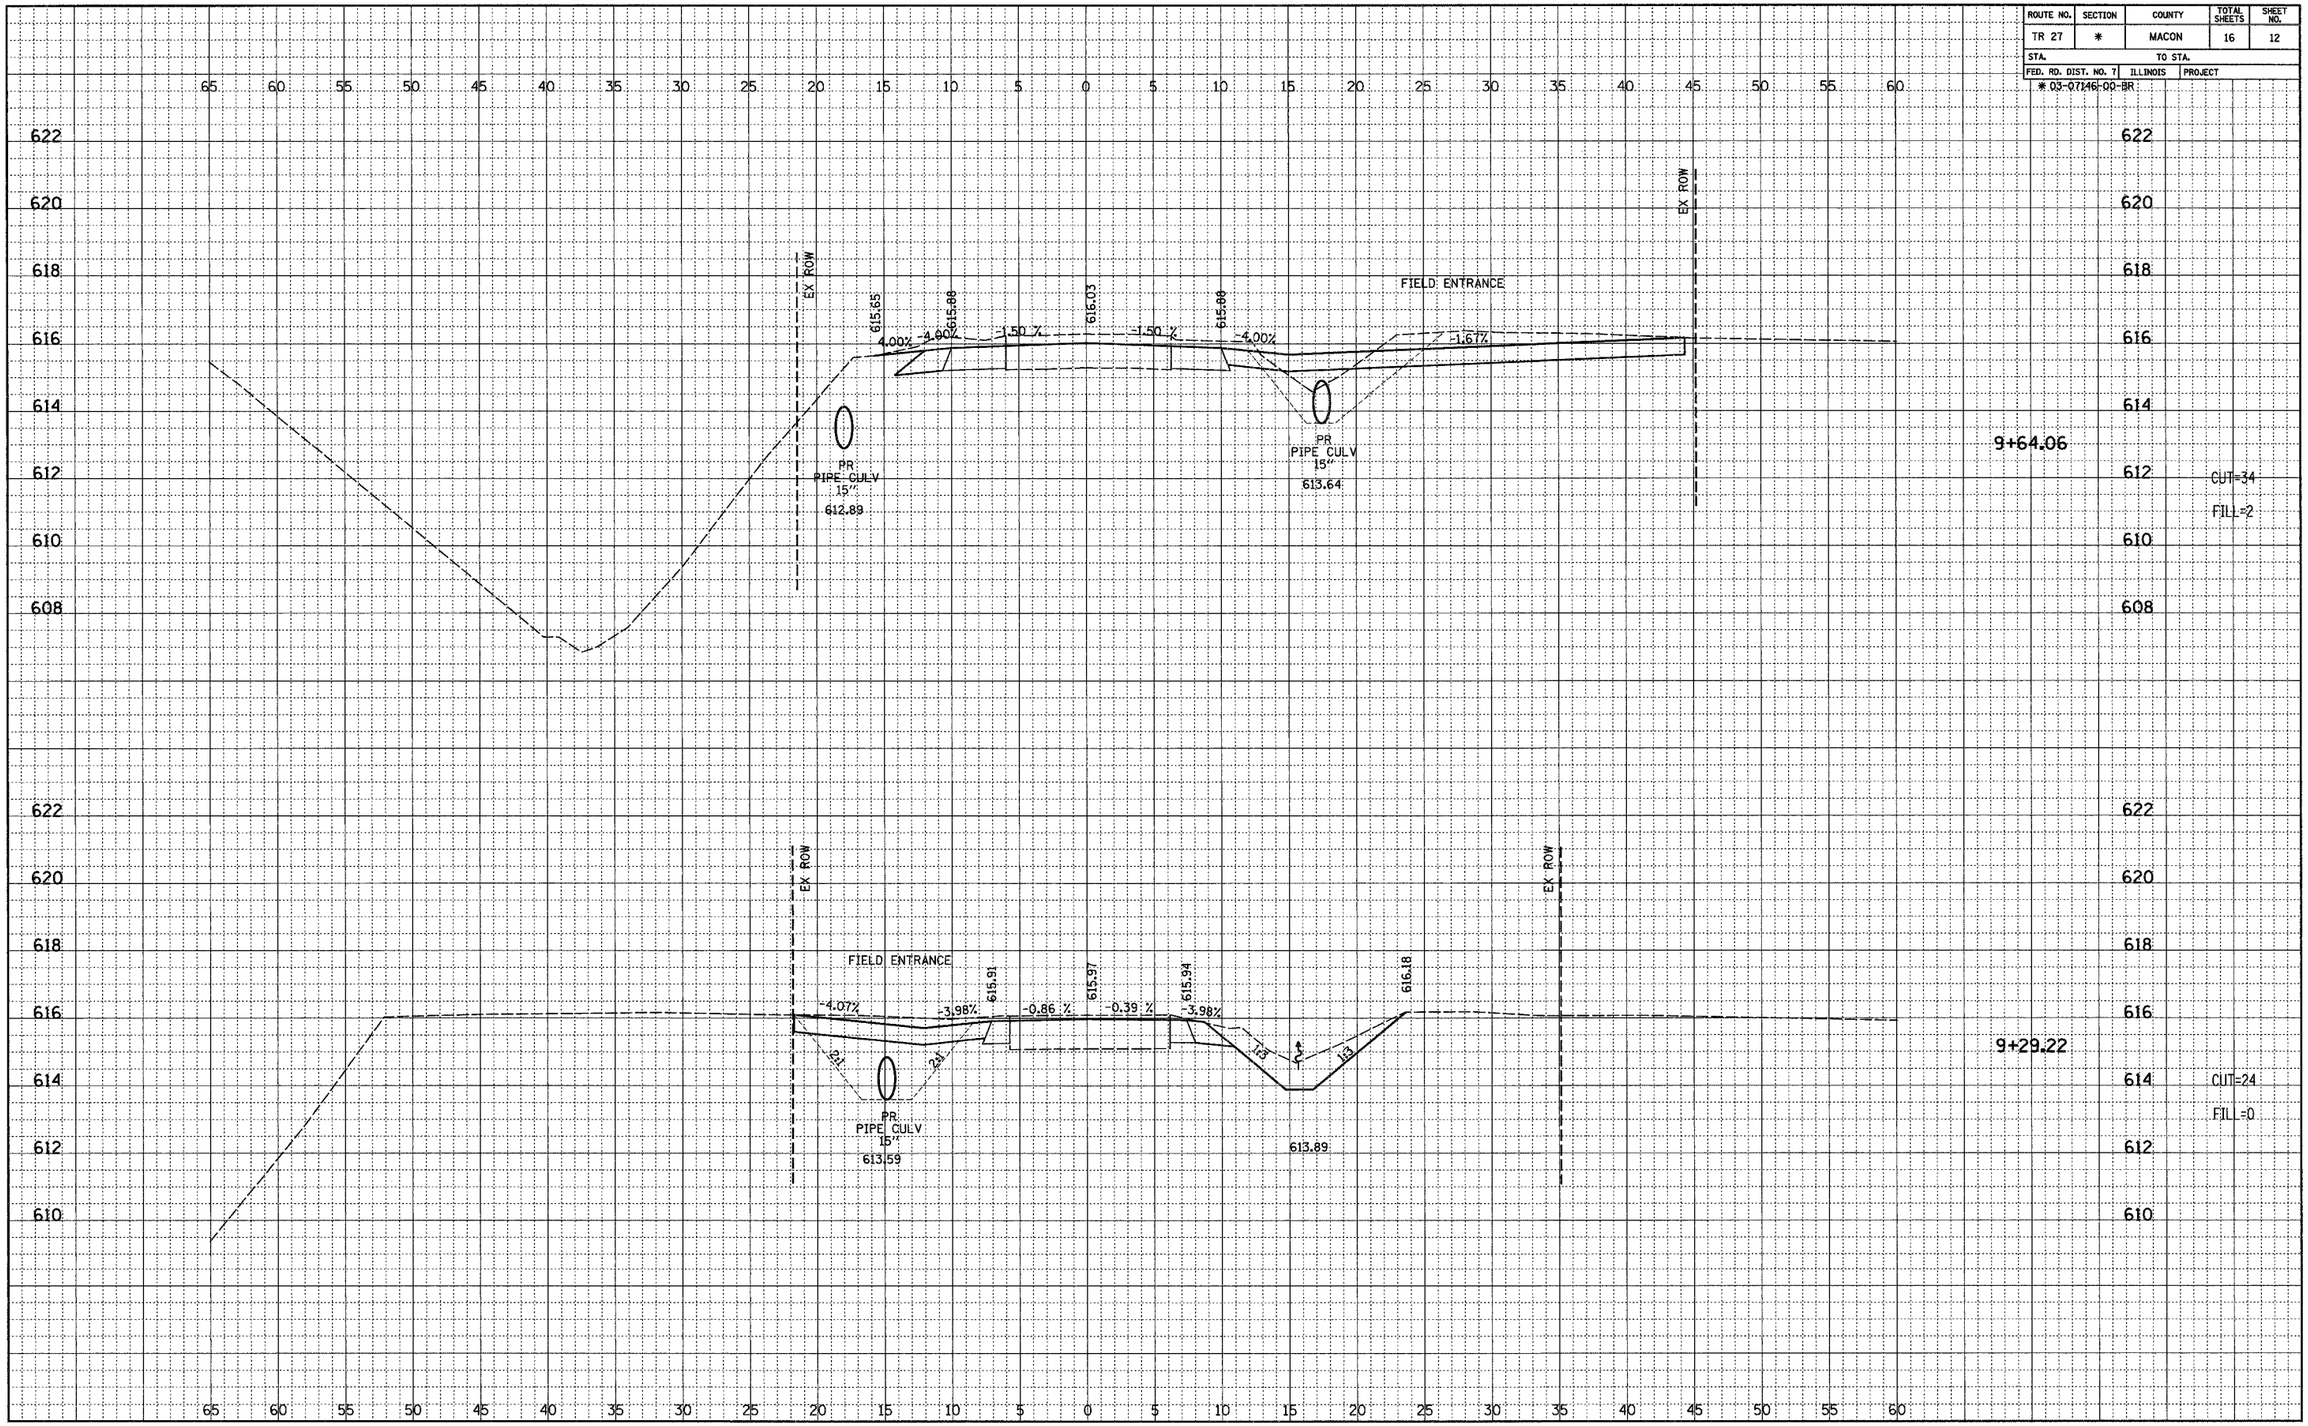

FINAL — SURVEYED / PLOTTED / ALIGNMENT CHECKED / RT. OF WAY CHECKED — NOTEBOOK NO. — BY — DATE

ORIGINAL — SURVEYED / PLOTTED / GRADES CHECKED / BM'S NOTED / STRUCTURE NOTATIONS CHK'D — NOTEBOOK NO. — BY — DATE

\4900\gpk\xs_tr27.dgn 08/02/2005 10:08:14 AM