CONTRACT NO. 91331

ROUTE NO.	SECTION	COUNTY	TOTAL SHEETS	SHEET NO.
TR 27	*	MACON	16	16
STA.		TO STA.		
FED. RD. DIST. NO. 7	ILLINOIS	PROJECT		

* 03-07146-00-BR

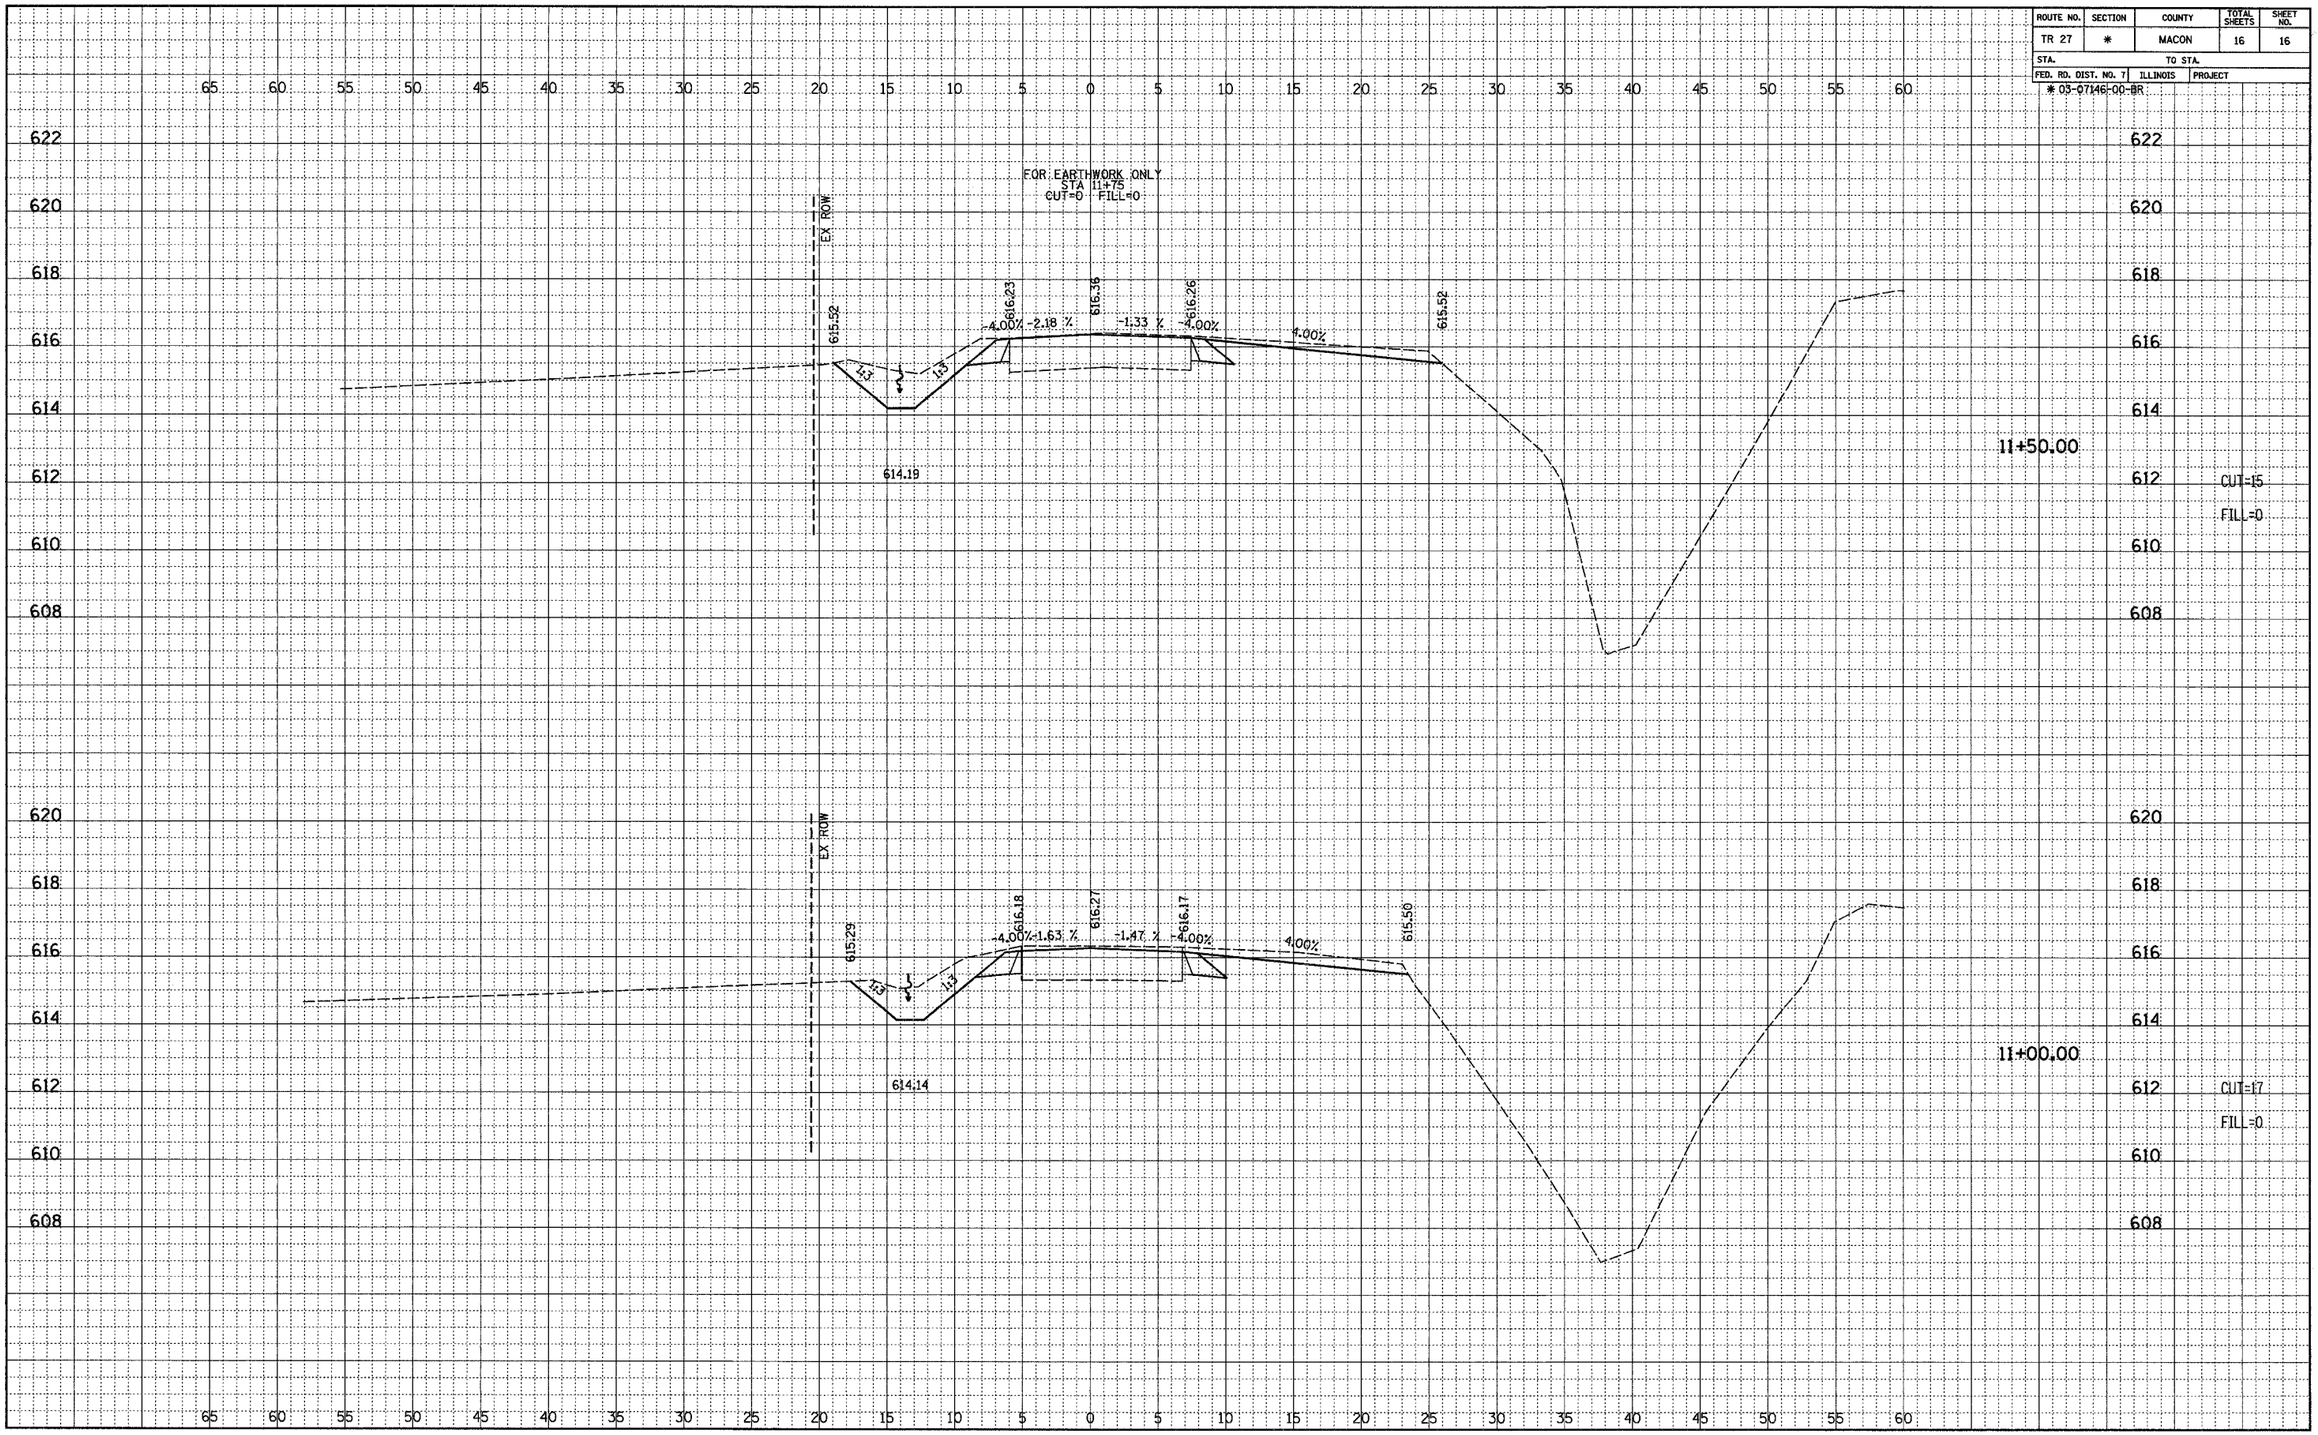

FINAL
NOTEBOOK NO.
SURVEYED
PLOTTED
ALIGNMENT CHECKED
RT. OF WAY CHECKED
BY
DATE

ORIGINAL
NOTEBOOK NO.
SURVEYED
PLOTTED
GRADES CHECKED
BM'S NOTED
STRUCTURE NOTATIONS CHK'D
BY
DATE

TR 27

\r900\gpk\xs_tr27.dgn 08/02/2005 10:09:06 AM