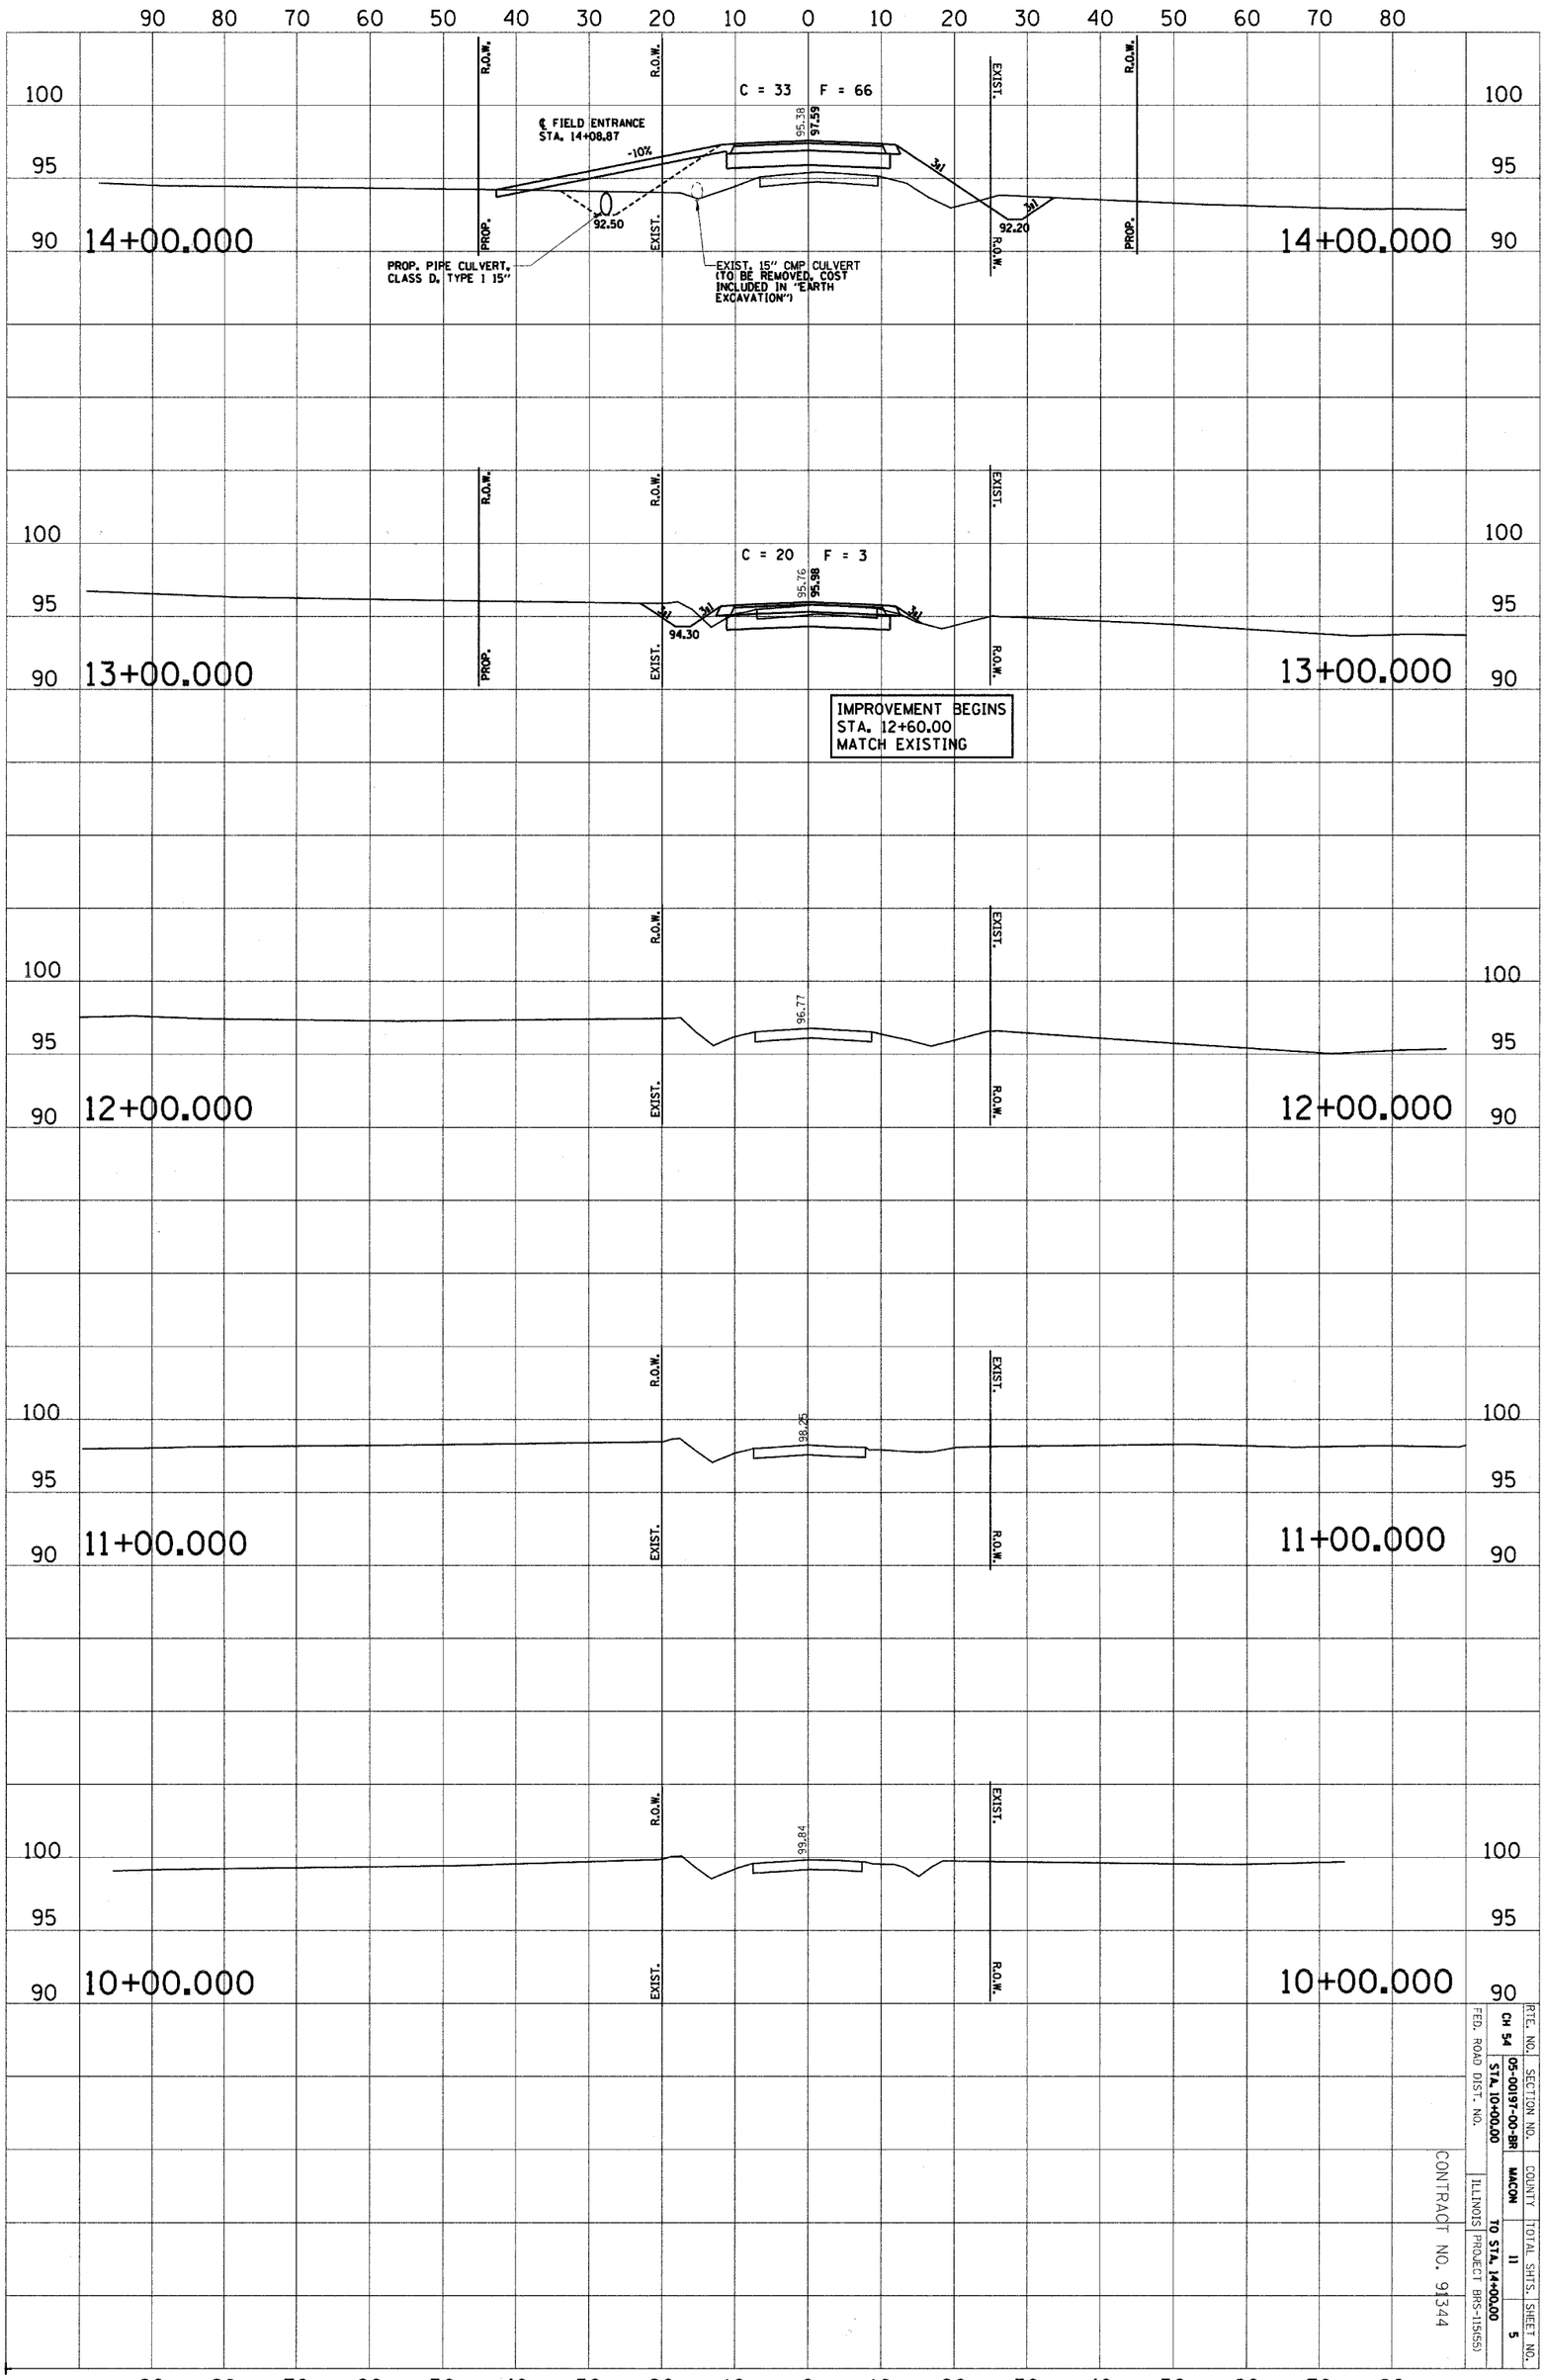

RTE. NO.	SECTION NO.	COUNTY	TOTAL SHTS.	SHEET NO.
CH 54	05-00197-00-BR	MACON	11	5
FED. ROAD DIST. NO.	STA. 10+00.00	ILLINOIS	PROJECT BRS-1155(5)	STA. 14+00.00

CONTRACT NO. 91344