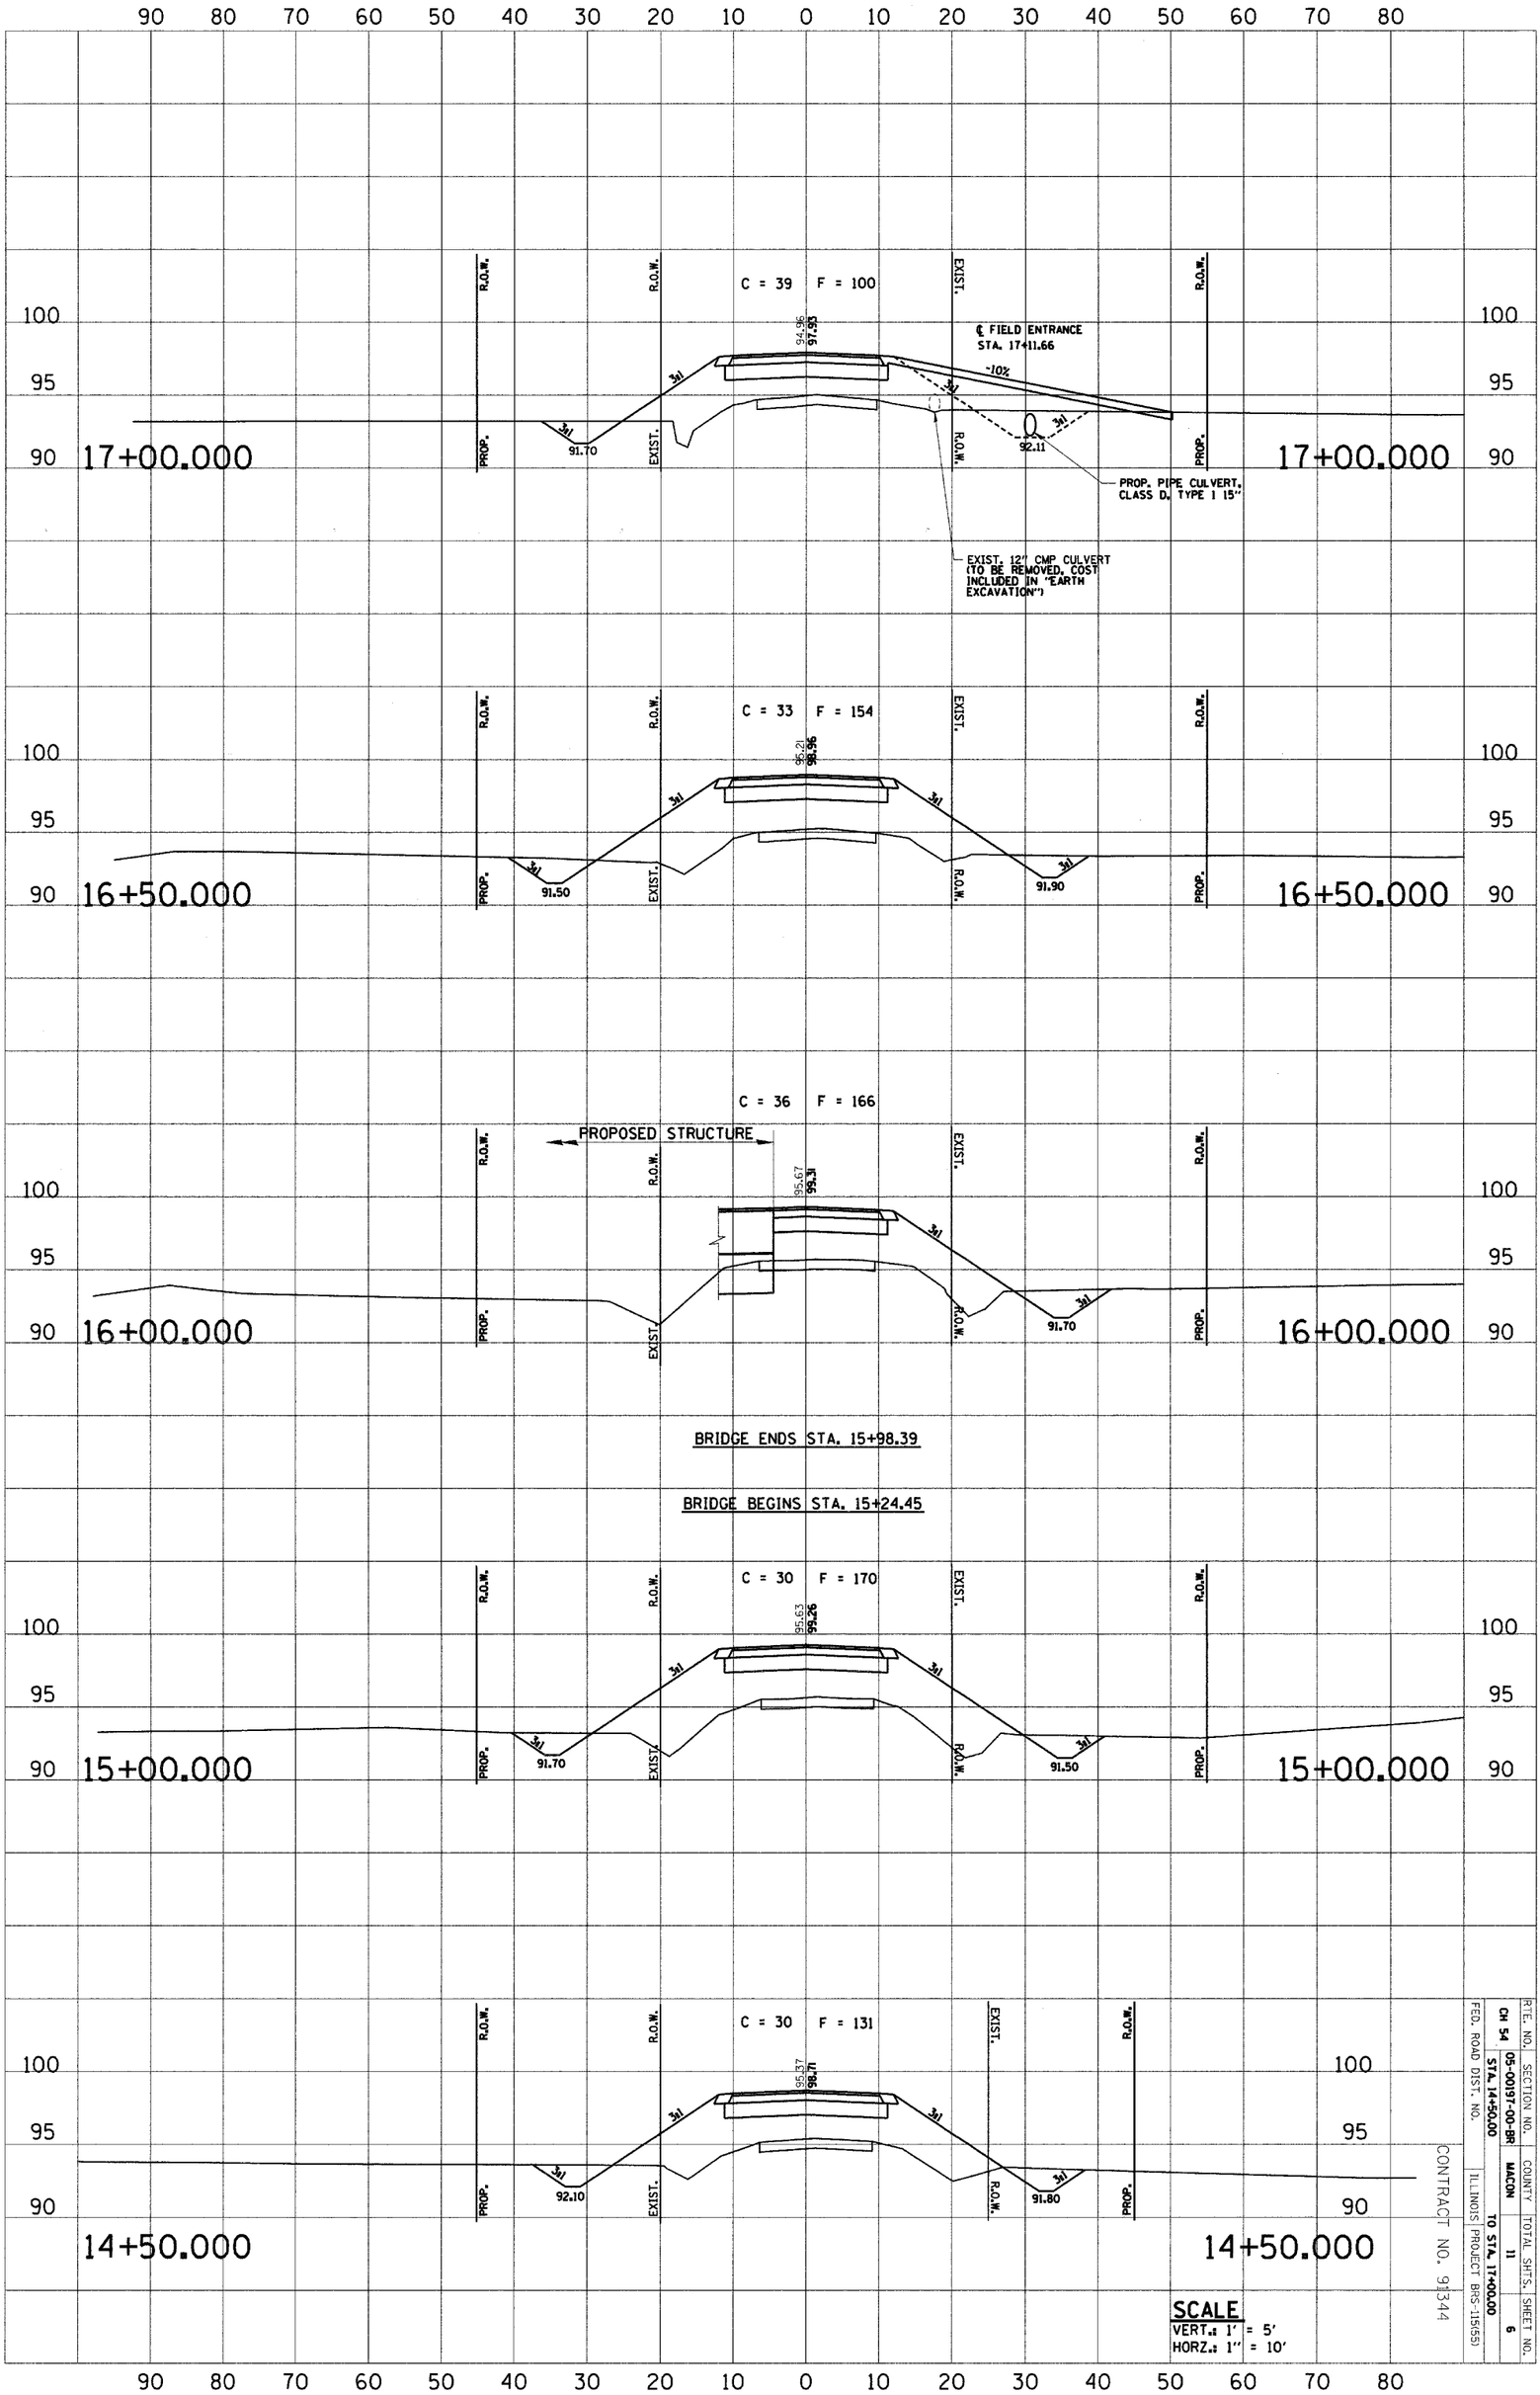

SCALE
VERT.: 1' = 5'
HORZ.: 1" = 10'

RTE. NO.	SECTION NO.	COUNTY	TOTAL SHTS.	SHEET NO.
CH 54	05-00197-00-BR	MACON	11	6
	STA. 14+50.00	TO STA. 17+00.00		

FED. ROAD DIST. NO. | ILLINOIS | PROJECT BRS-1(565)

CONTRACT NO. 91344