CONTRACT NO. 92667

F.A.P RTE.	SECTION	COUNTY	TOTAL SHEETS	SHEET NO.
777	10(B-1, BR-2)	MONTGOMERY	104	92

STA. 10+75.00 TO STA. 10+75.00

FED. ROAD DIST. NO. _ ILLINOIS FED. AID PROJECT

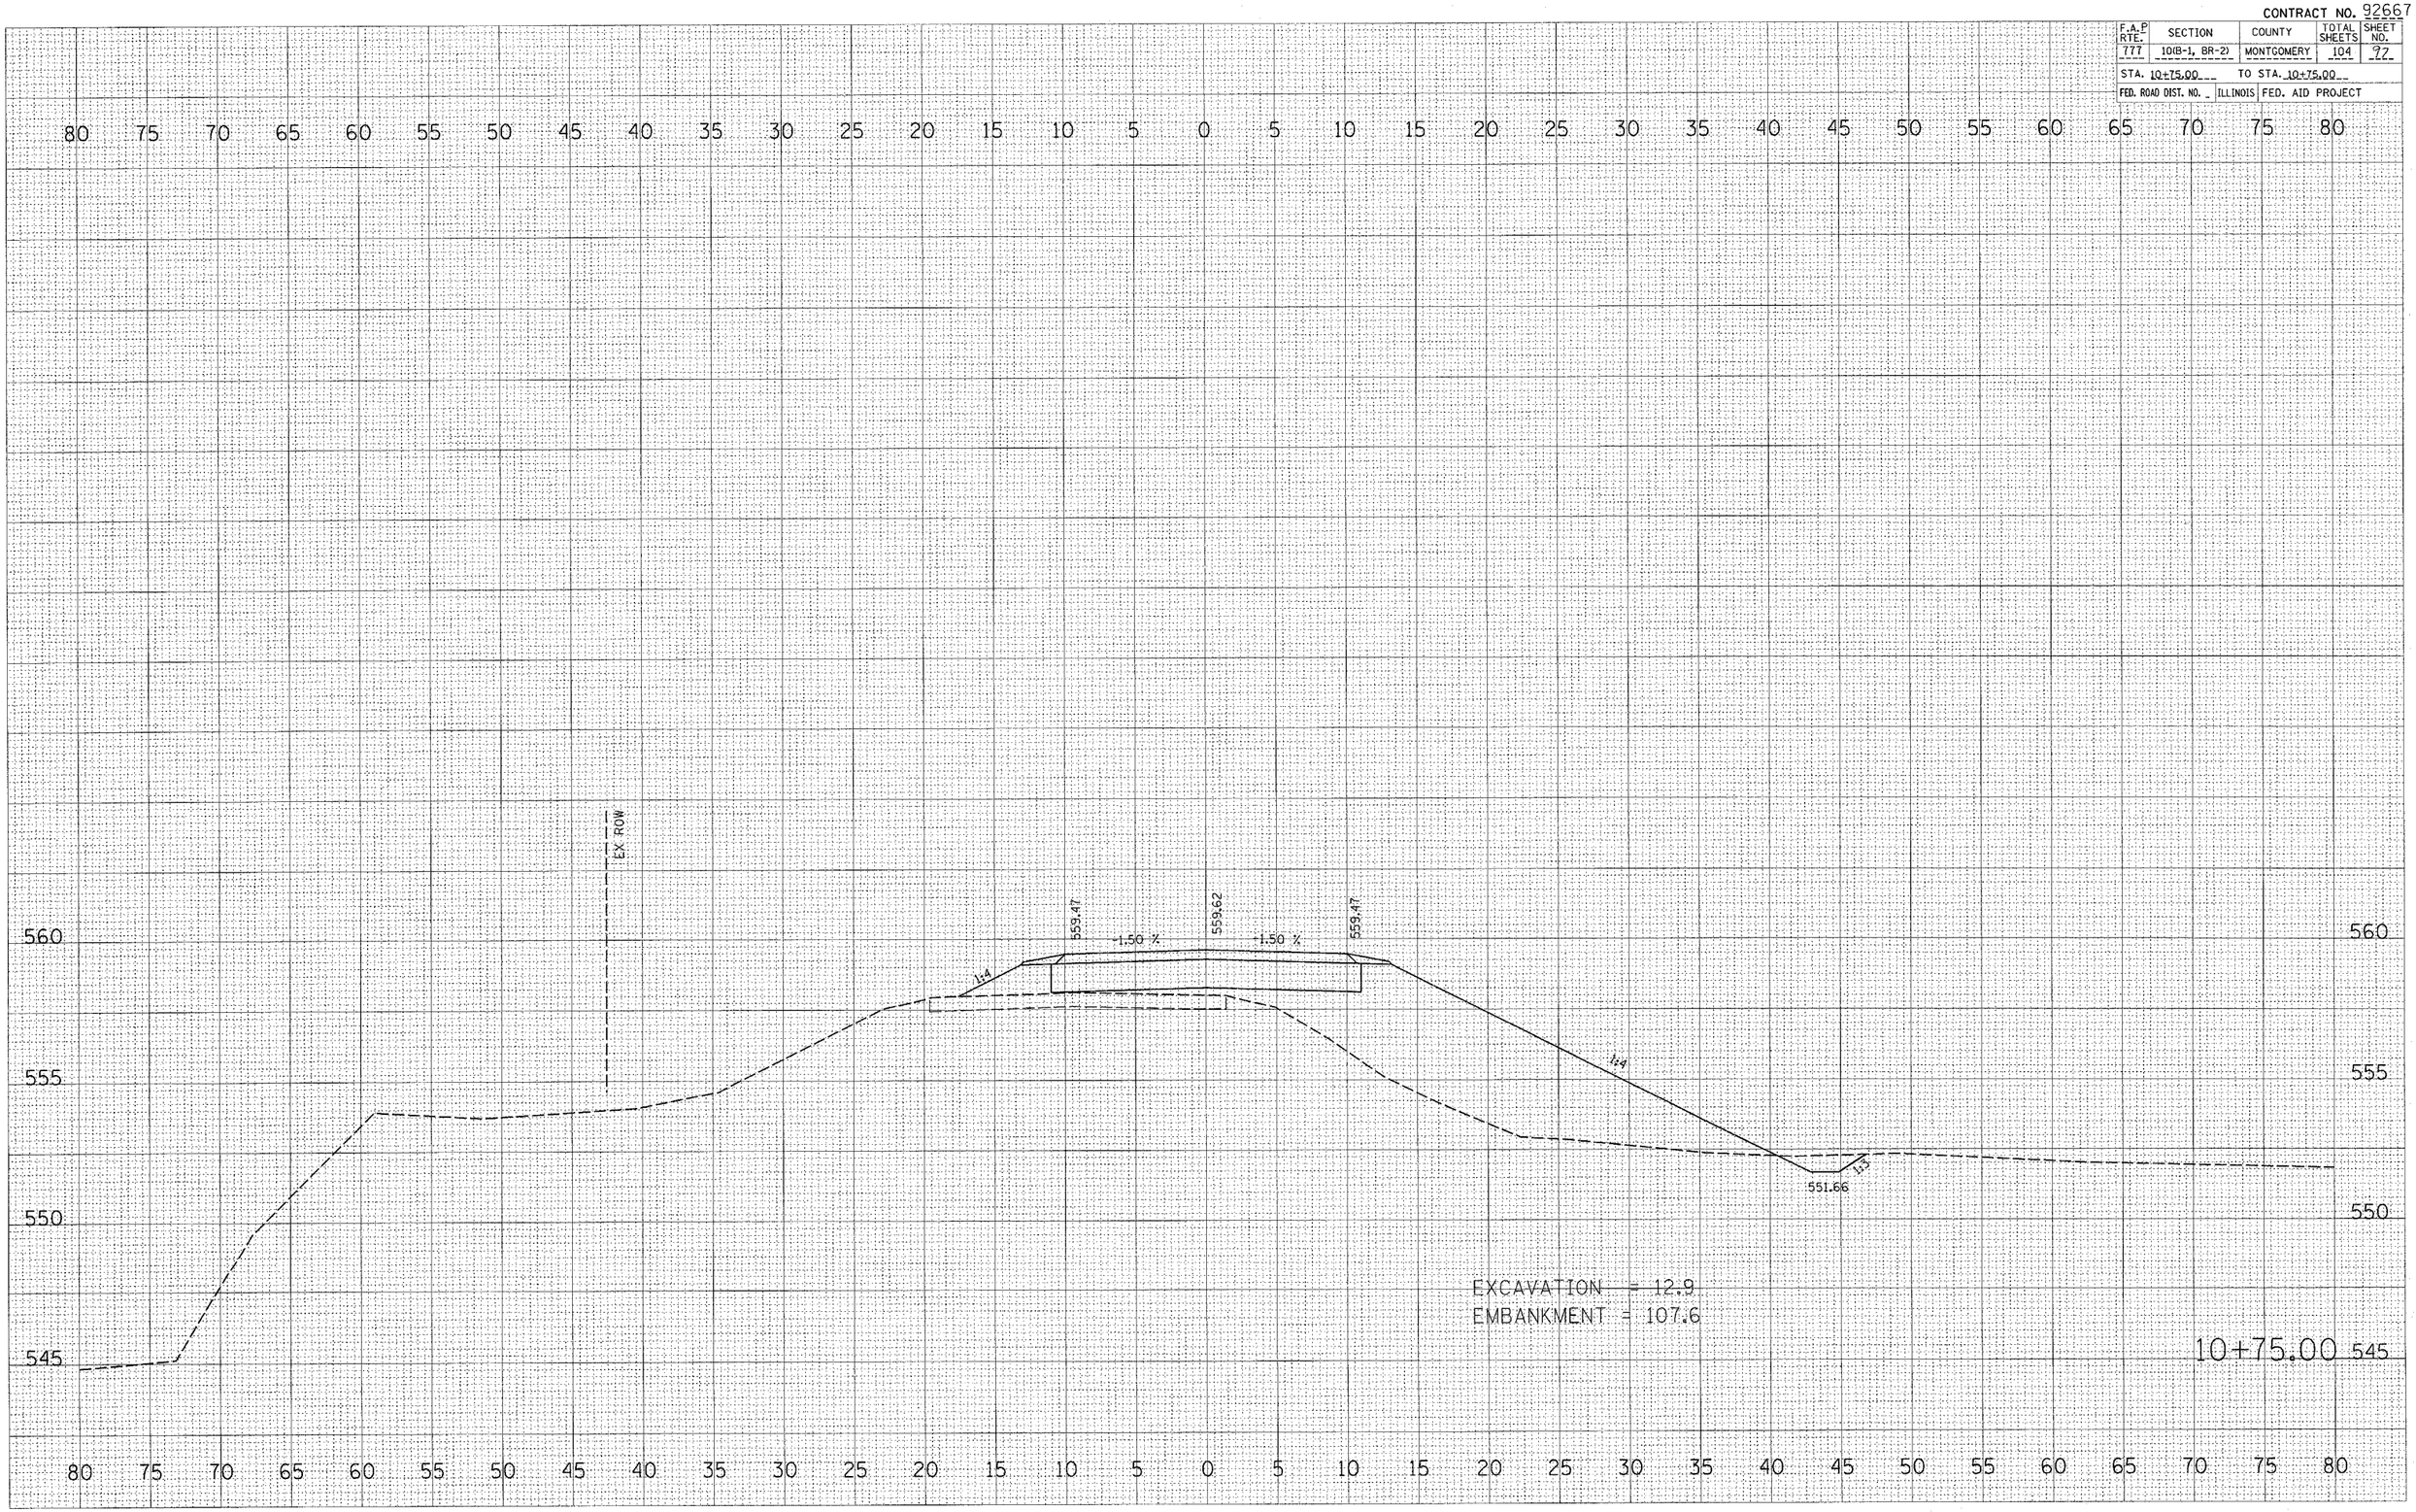

FINAL SURVEY | NOTE BOOK NO. | SURVEYED | PLOTTED | TEMPLATE | AREAS | AREAS CHECKED | BY | DATE

ORIGINAL SURVEY | NOTE BOOK NO. | SURVEYED | PLOTTED | TEMPLATE | AREAS | AREAS CHECKED | BY | DATE

PLOT DATE = 1/10/2006
FILE NAME = c:\projects\ed53694\s001xsheet.dgn
PLOT SCALE = 5.0000 ' / IN.
USER NAME = sloglert