ROUTE	SECTION	COUNTY	TOTAL SHEETS	SHEET NO.
T.R. 214	05-01127-00-BR	JASPER	14	3
CONTRACT NO. 95451		ILLINOIS	PROJECT BROS-079(131)	

SCALES:
1" = 50' HOR
1" = 5' VER

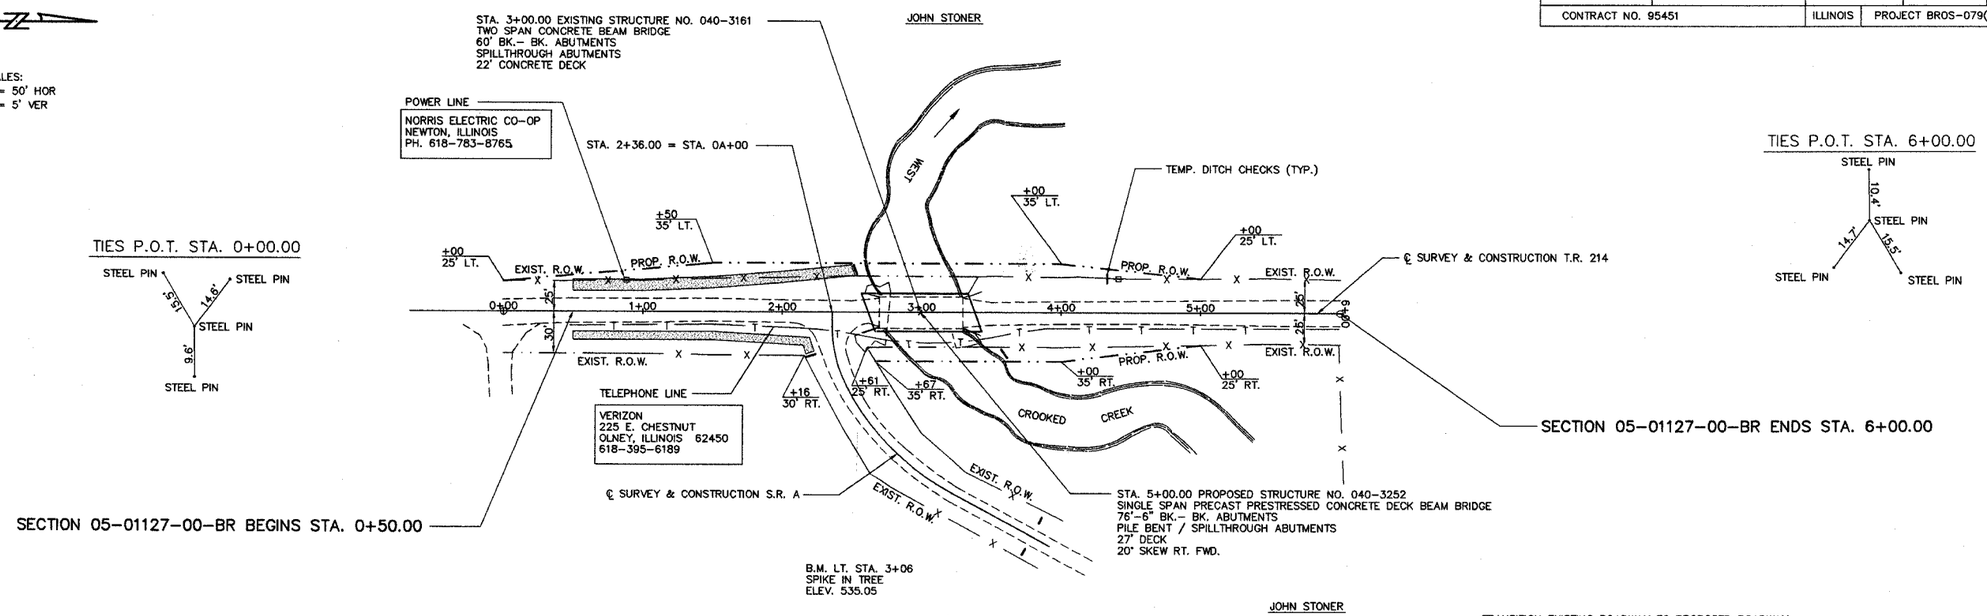

EARTHWORK	CU. YD.
CHANNEL EXCAVATION	220*
EARTH EXCAVATION	190
EMBANKMENT	1100
FURNISHED EXCAVATION	875

THE EARTHWORK QUANTITIES FOR SIDE ROAD "A" ARE INCLUDED IN THOSE SHOWN ABOVE

* IT IS ESTIMATED THAT 50% OF THE CHANNEL EXCAVATION WILL BE SUITABLE FOR USE IN THE EMBANKMENT. UNSUITABLE MATERIAL SHALL BE DISPOSED OF BY THE CONTRACTOR.

TEMPORARY DITCH CHECKS	EACH
STA. 0+50 TO 6+00	4

STONE RIPRAP DITCH	TON
LT. STA. 0+50 TO 2+50	90
RT. STA. 0+50 TO 2+30	60
TOTAL	150 TON
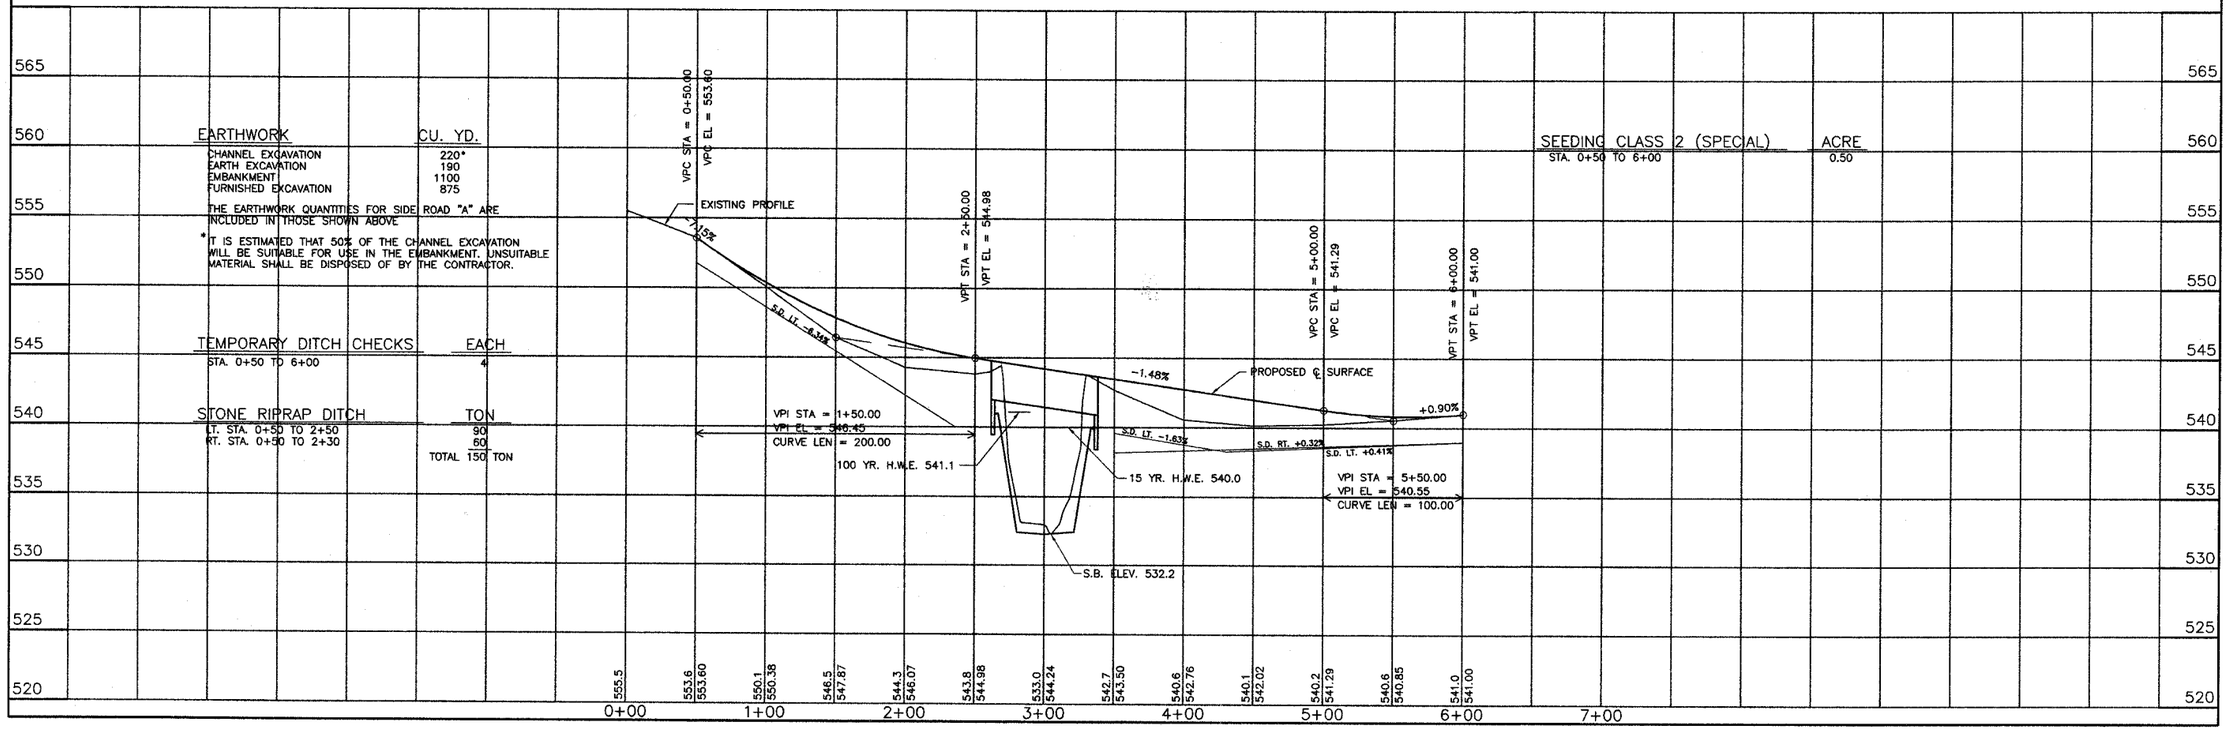
SEEDING CLASS 2 (SPECIAL)	ACRE
STA. 0+50 TO 6+00	0.50