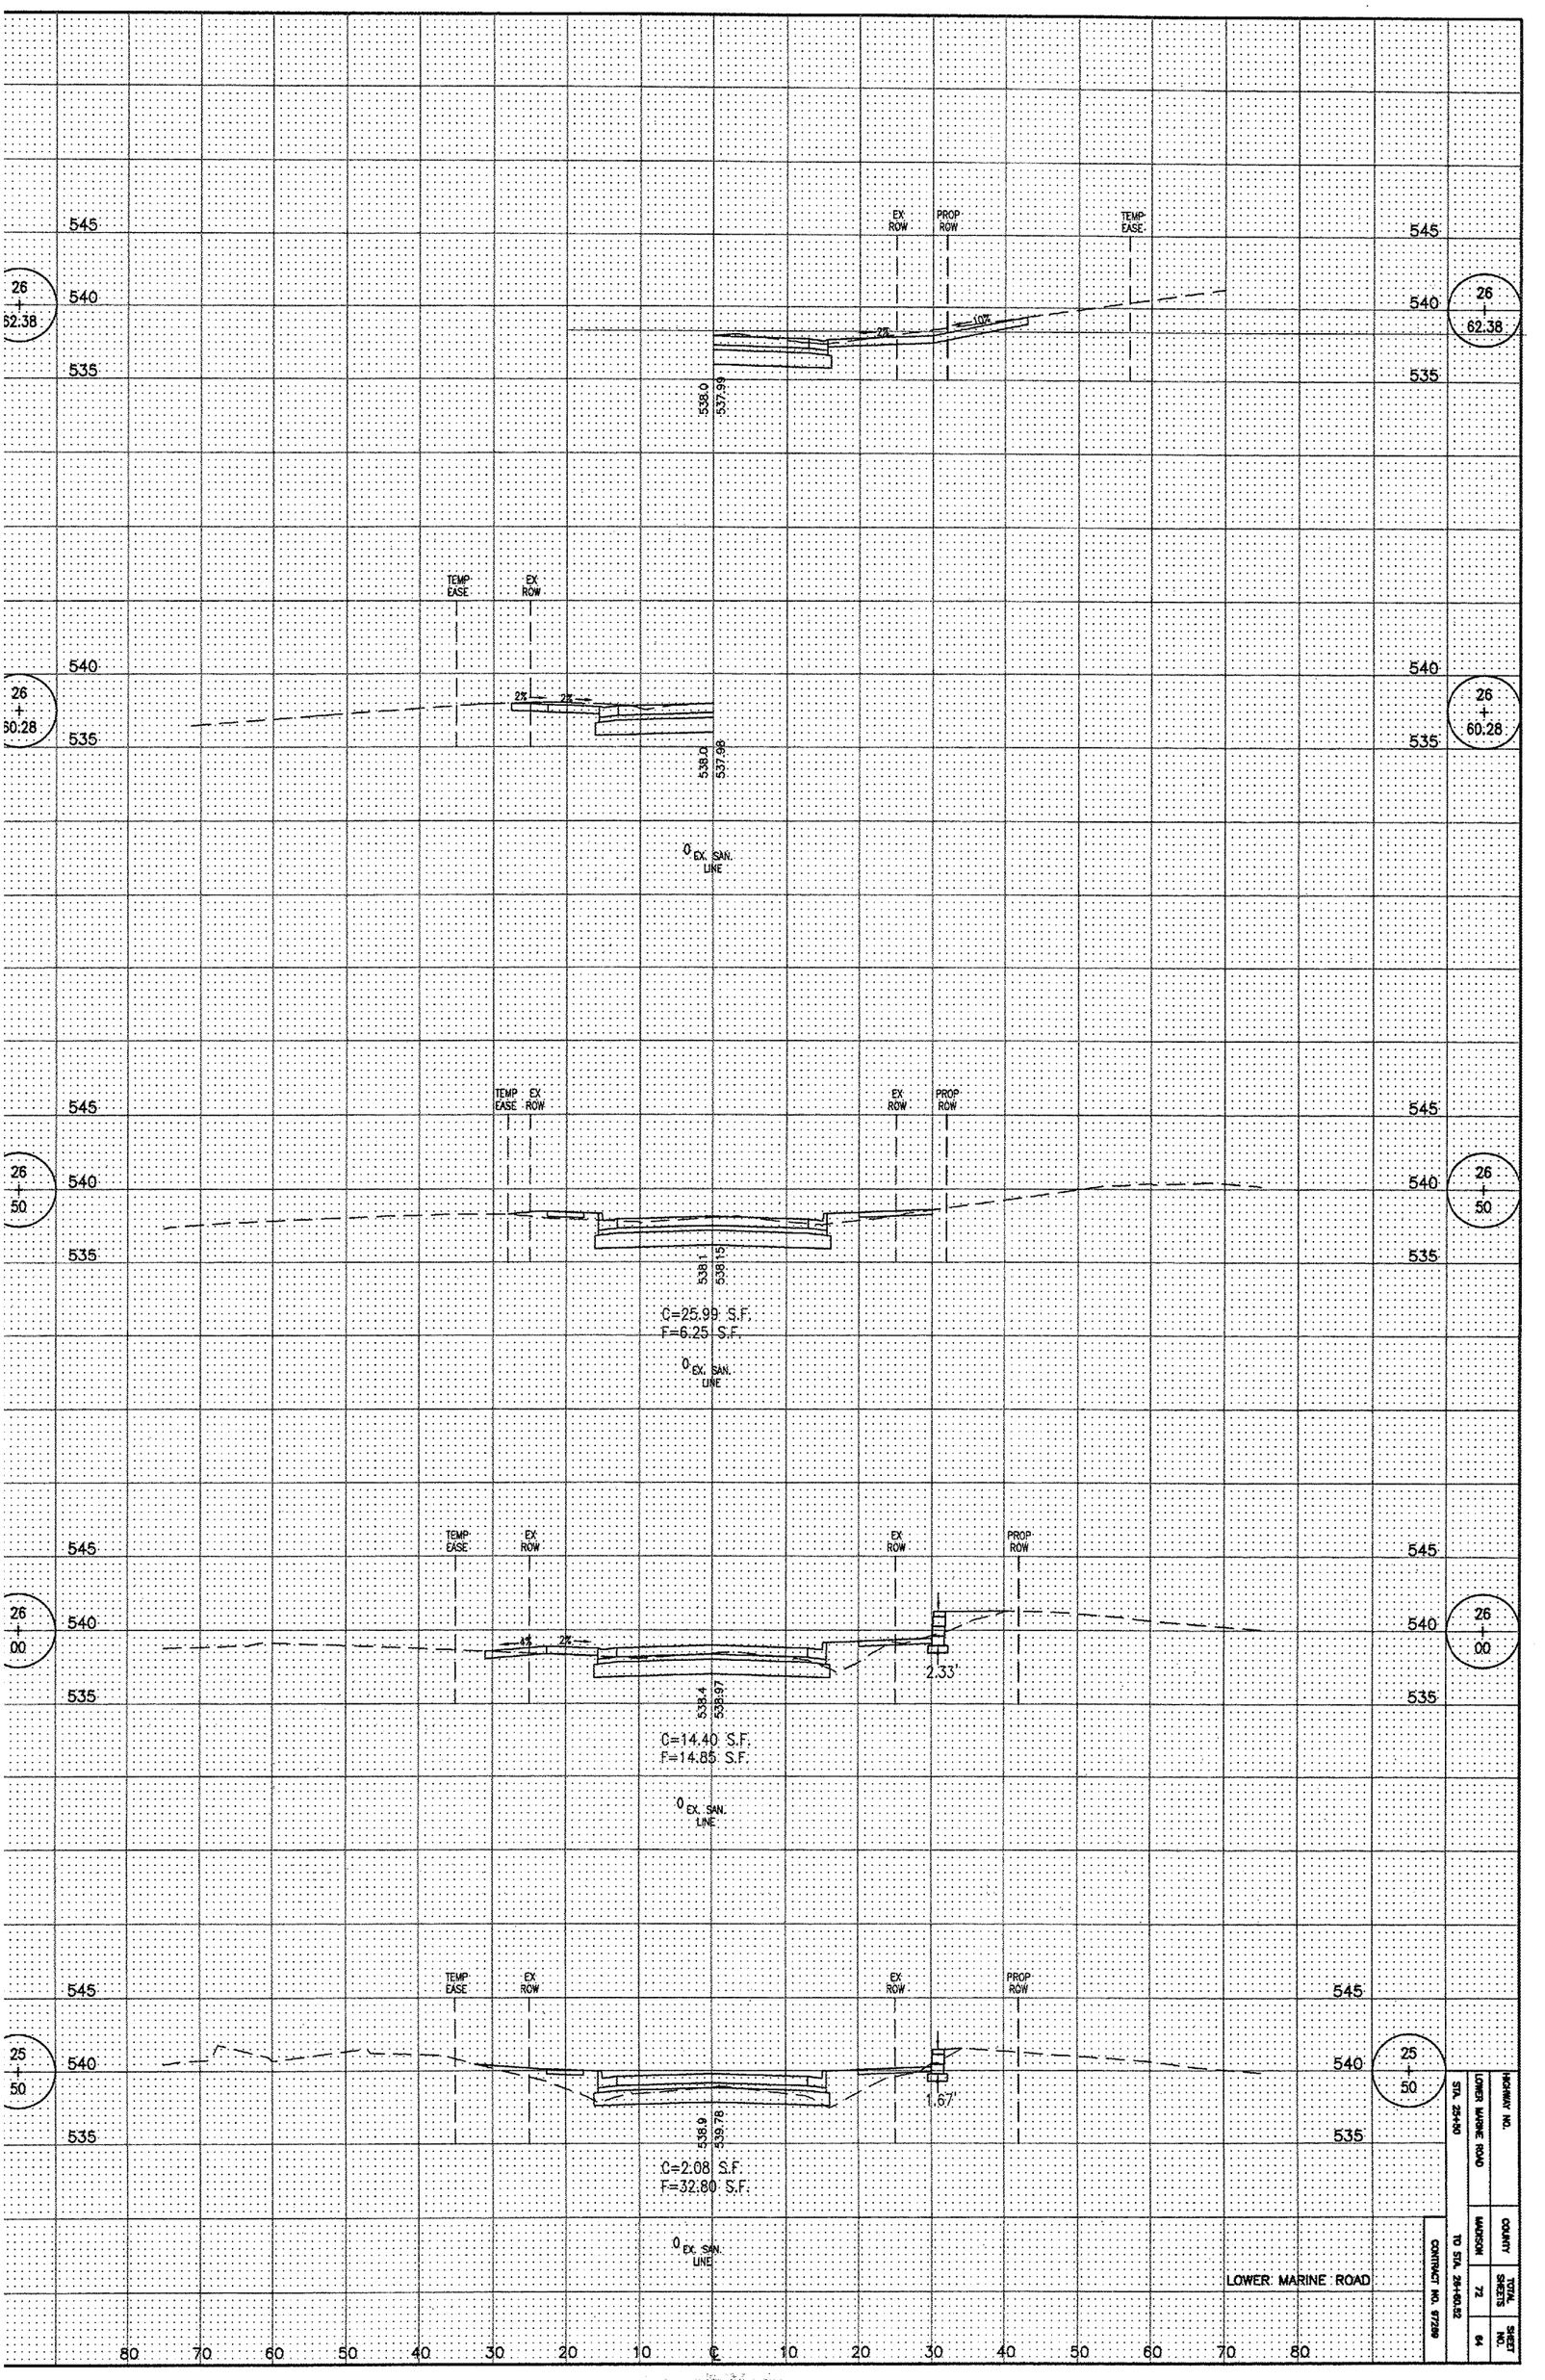

HIGHWAY NO.	COUNTY	TOTAL SHEETS	SHEET NO.
LOWER MARINE ROAD	MADISON	72	64
STA. 25+50	TO STA. 26+60.52		
CONTRACT NO. 97289			