LETTING CONTRACT NUMBER
WI-049

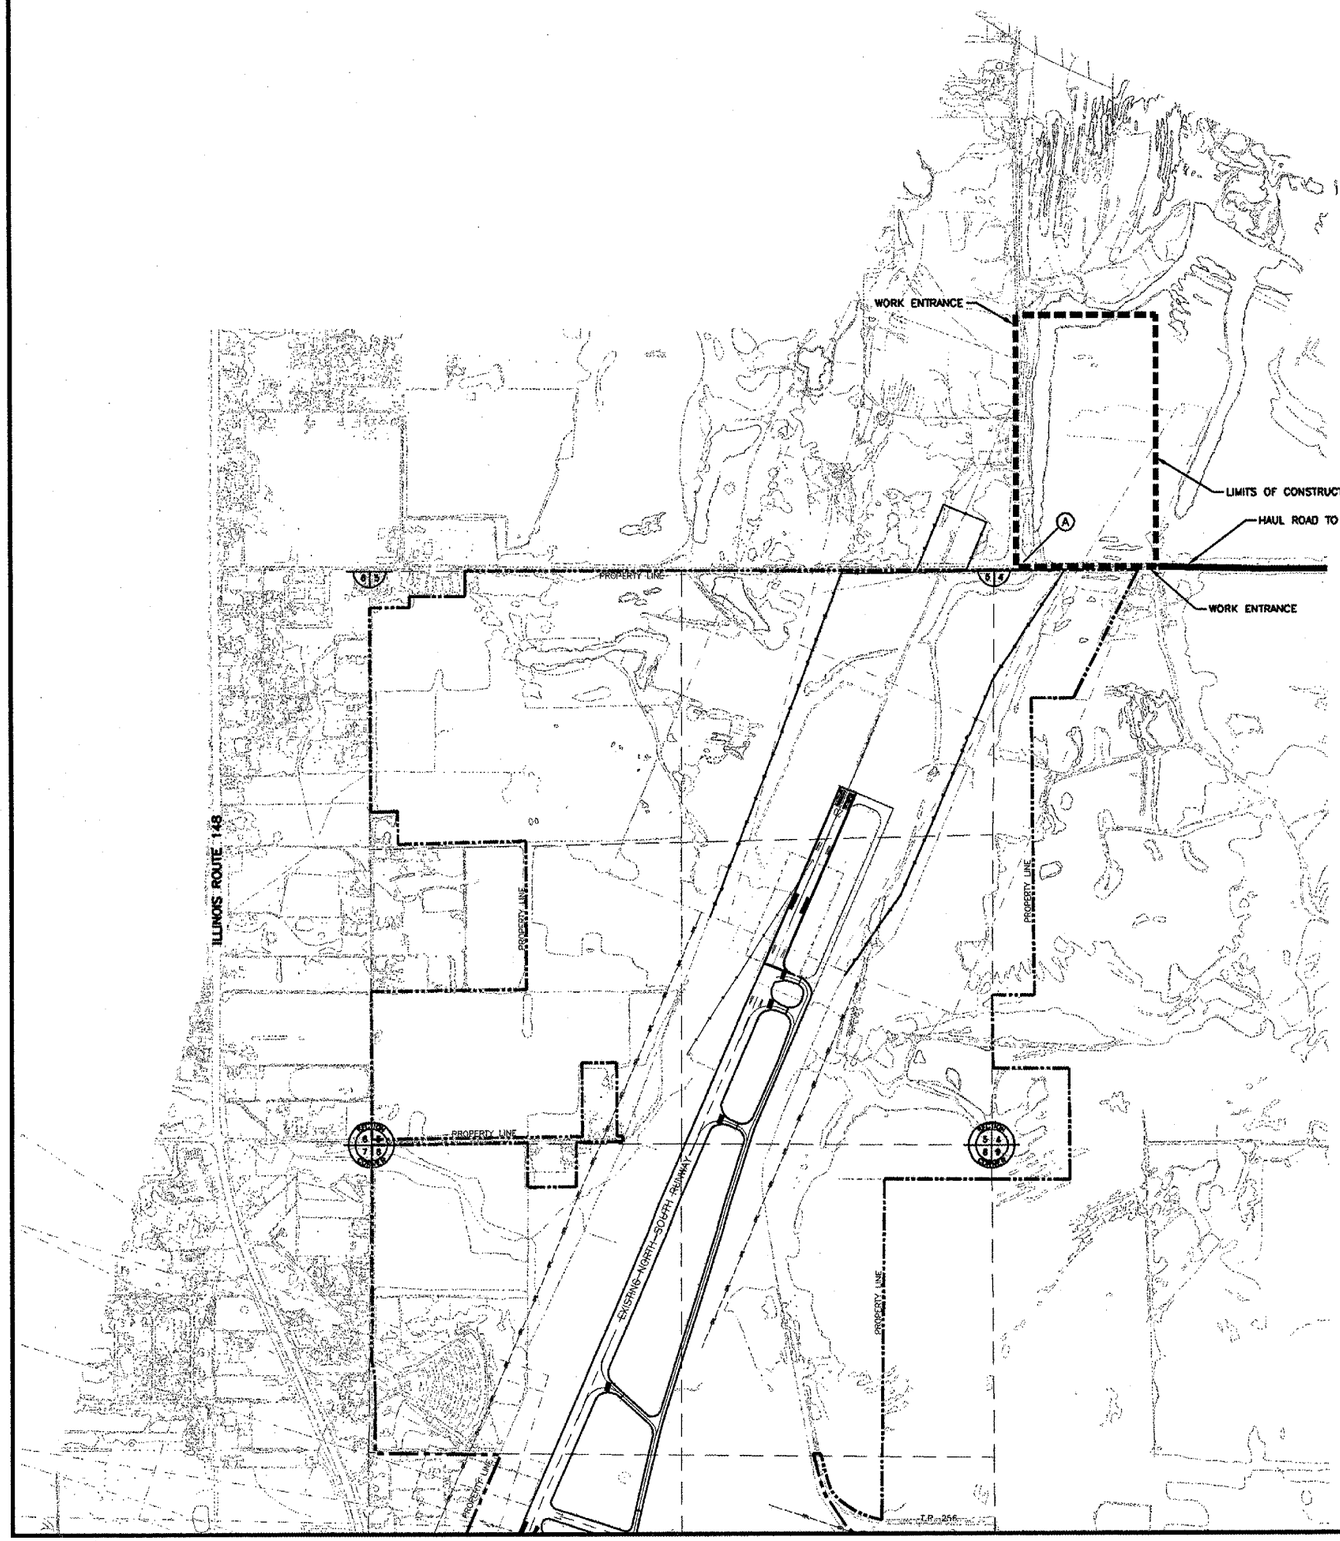

SCALE : 1" = 600'

GENERAL NOTES

1. THE CONTRACTOR SHALL WORK ONLY IN THE LIMITS SHOWN ON THE PLAN.
2. HEIGHT OF EQUIPMENT SHALL NOT BE OVER 25' IN HEIGHT.
3. EROSION CONTROL – THIS PROJECT WILL DISTURB MORE THAN 1 ACRE, A STORM WATER POLLUTION PREVENTION PLAN WILL BE REQUIRED AND A N.P.D.E.S. PERMIT WILL BE REQUIRED.
4. THE CONTRACTOR SHALL BE RESPONSIBLE FOR CONTACTING ALL UTILITY COMPANIES THAT HAVE LINES IN THE AREA AND CALLING J.U.L.I.E. (1-800-892-0123) FOR UTILITY LOCATING.

POINT SCHEDULE

POINT No.	LONGITUDE	LATITUDE	ELEVATION
A	37°46'27"	89°00'08"	445.5

SCALE = 1" = 600'

1200 600 0 600 1200

ILLINOIS PROJECT NO. MWA-3147
A.I.P. PROJECT NO. 3-17-0065-XX

STATE OF ILLINOIS PROFESSIONAL DESIGN FIRM LICENSE NO. 184-000872

REVISIONS	
DATE	NO.

© 2005 ALL RIGHTS RESERVED

CLARIDA & ZIEGLER ENGINEERING CO.
308 South Court St, P.O. Box 937
Marion, Illinois 62959
Phone – (618)993-6411, Fax – (618)993-6750

SAFETY PLAN
OBSTRUCTION REMOVAL, CLEARING AND GRADING
WILLIAMSON COUNTY REGIONAL AIRPORT
MARION-HERRIN, ILLINOIS

Date 12/13/05 | DR. By TDE | CK'D By CM
Scale 1"=600' | Job No. 05104 | Sheet No. 2 of 9