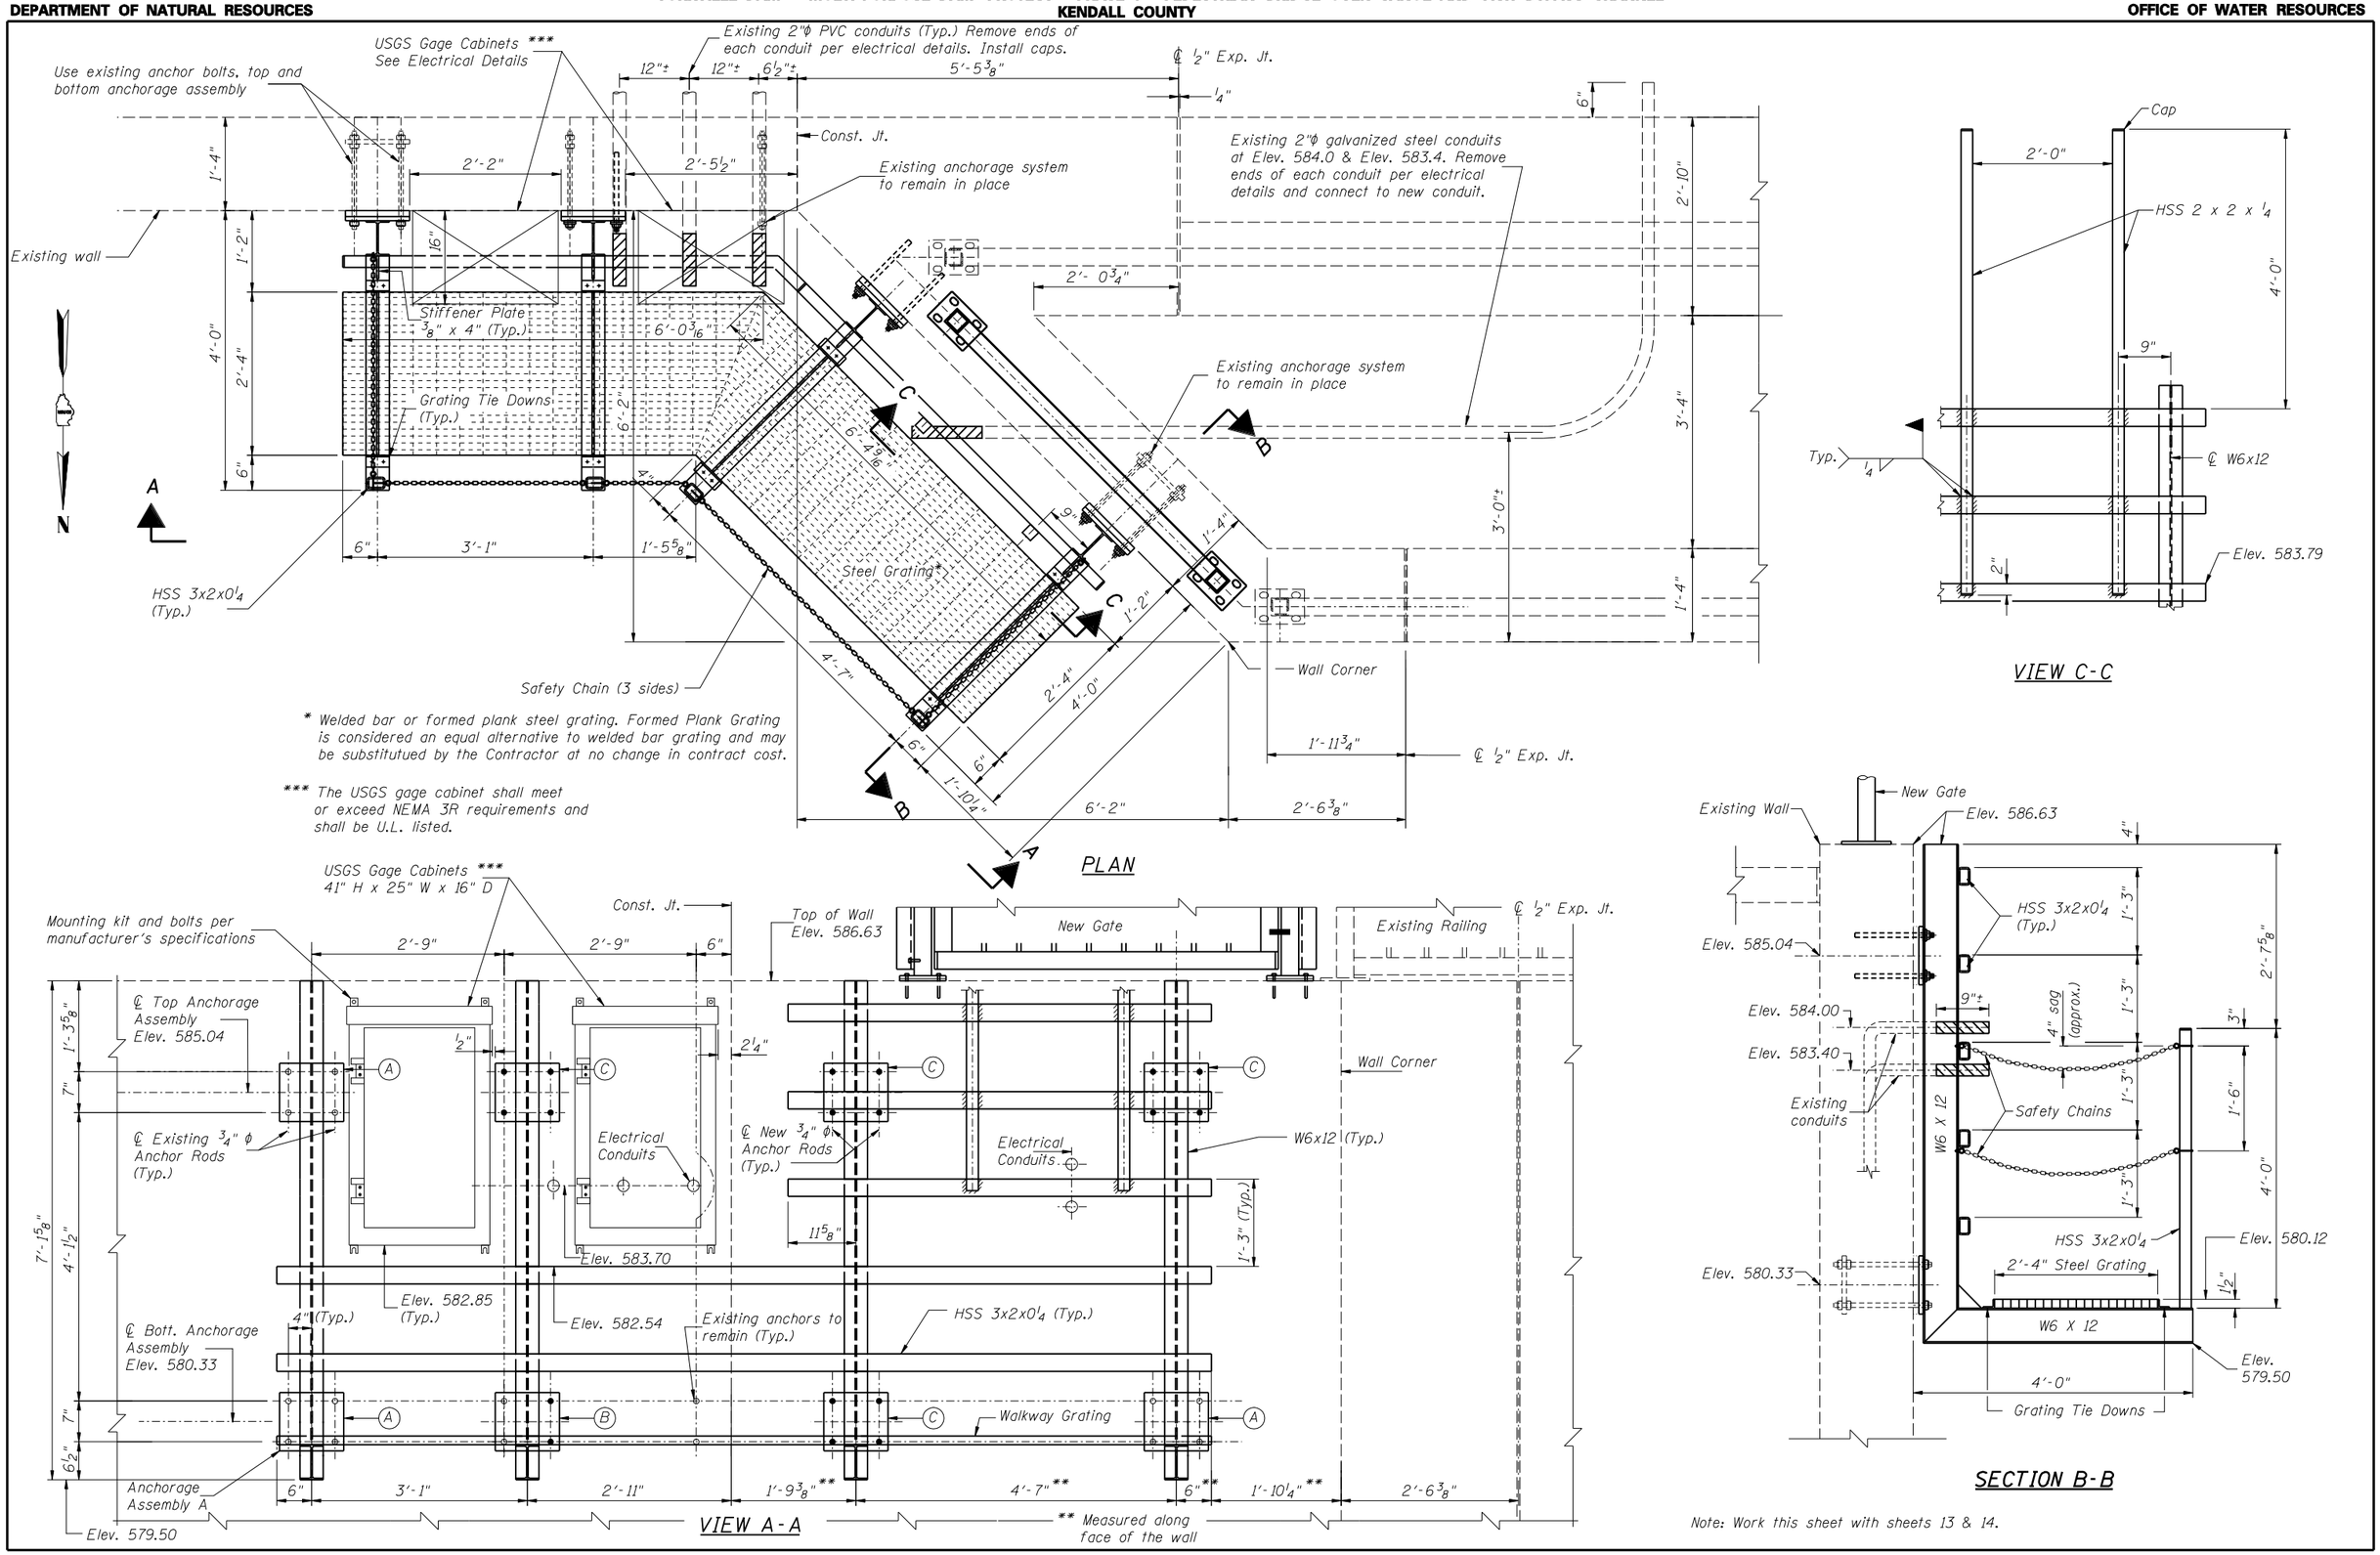

Designed By TMM Checked By JJF
Drawn By JJF Checked By RLP
2/14/2011 5:06:03 PM
C:\OwrProjImpt\Projects\Yorkville Dam Phase 3\Plans DGN\Gage Station Walkway I.dgn