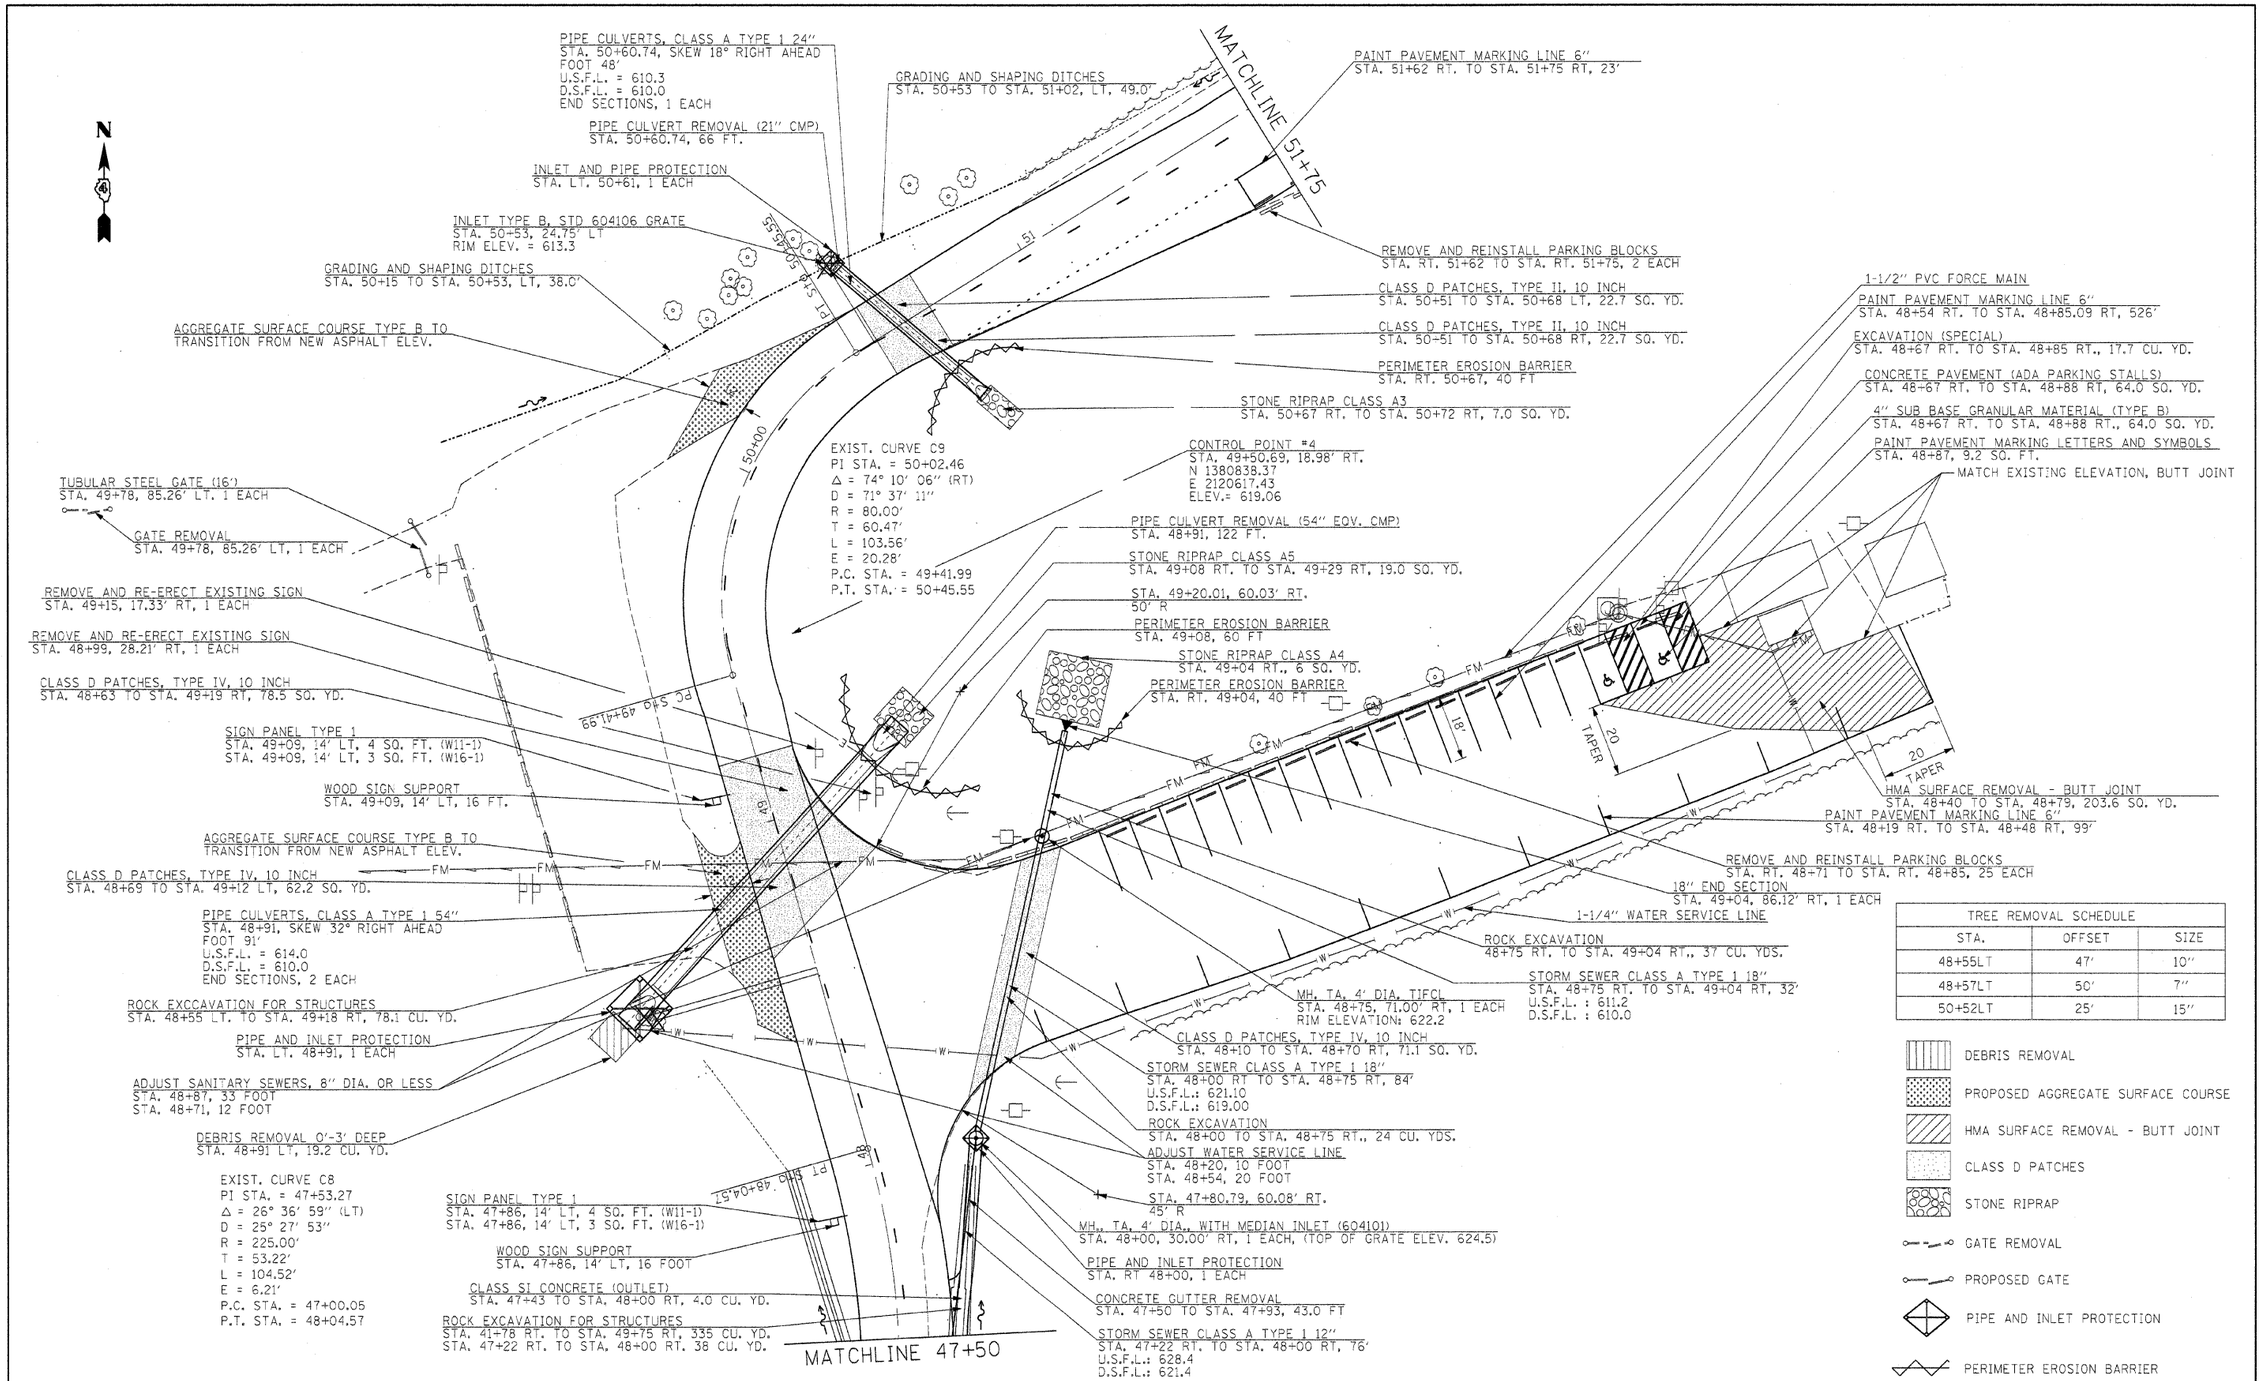

TREE REMOVAL SCHEDULE		
STA.	OFFSET	SIZE
48+55LT	47'	10"
48+57LT	50'	7"
50+52LT	25'	15"

FILE NAME = $FILEL$	USER NAME = $USER$	DESIGNED - R.H.D.	REVISED -
		DRAWN - J.T.T.	REVISED -
	PLOT SCALE = $SCALE$	CHECKED - T.T.P.	REVISED -
	PLOT DATE = $DATE$	DATE - 12/09/10	REVISED -

STATE OF ILLINOIS
DEPARTMENT OF TRANSPORTATION

ARGYLE LAKE STATE PARK
MAIN ROAD

SCALE: 1" = 20' | SHEET NO. 26 OF 162 SHEETS | STA. 47+50 TO STA. 51+75

F.A. RTE.	SECTION	COUNTY	TOTAL SHEETS	SHEET NO.
	ARGYLE LAKE STATE PARK	MCDONOUGH	162	26
		CONTRACT NO. 46158		
FED. ROAD DIST. NO.	ILLINOIS	FED. AID PROJECT		

...\D446158-sht-plan 4750-5175.dgn 12/15/2010 2:29:29 PM