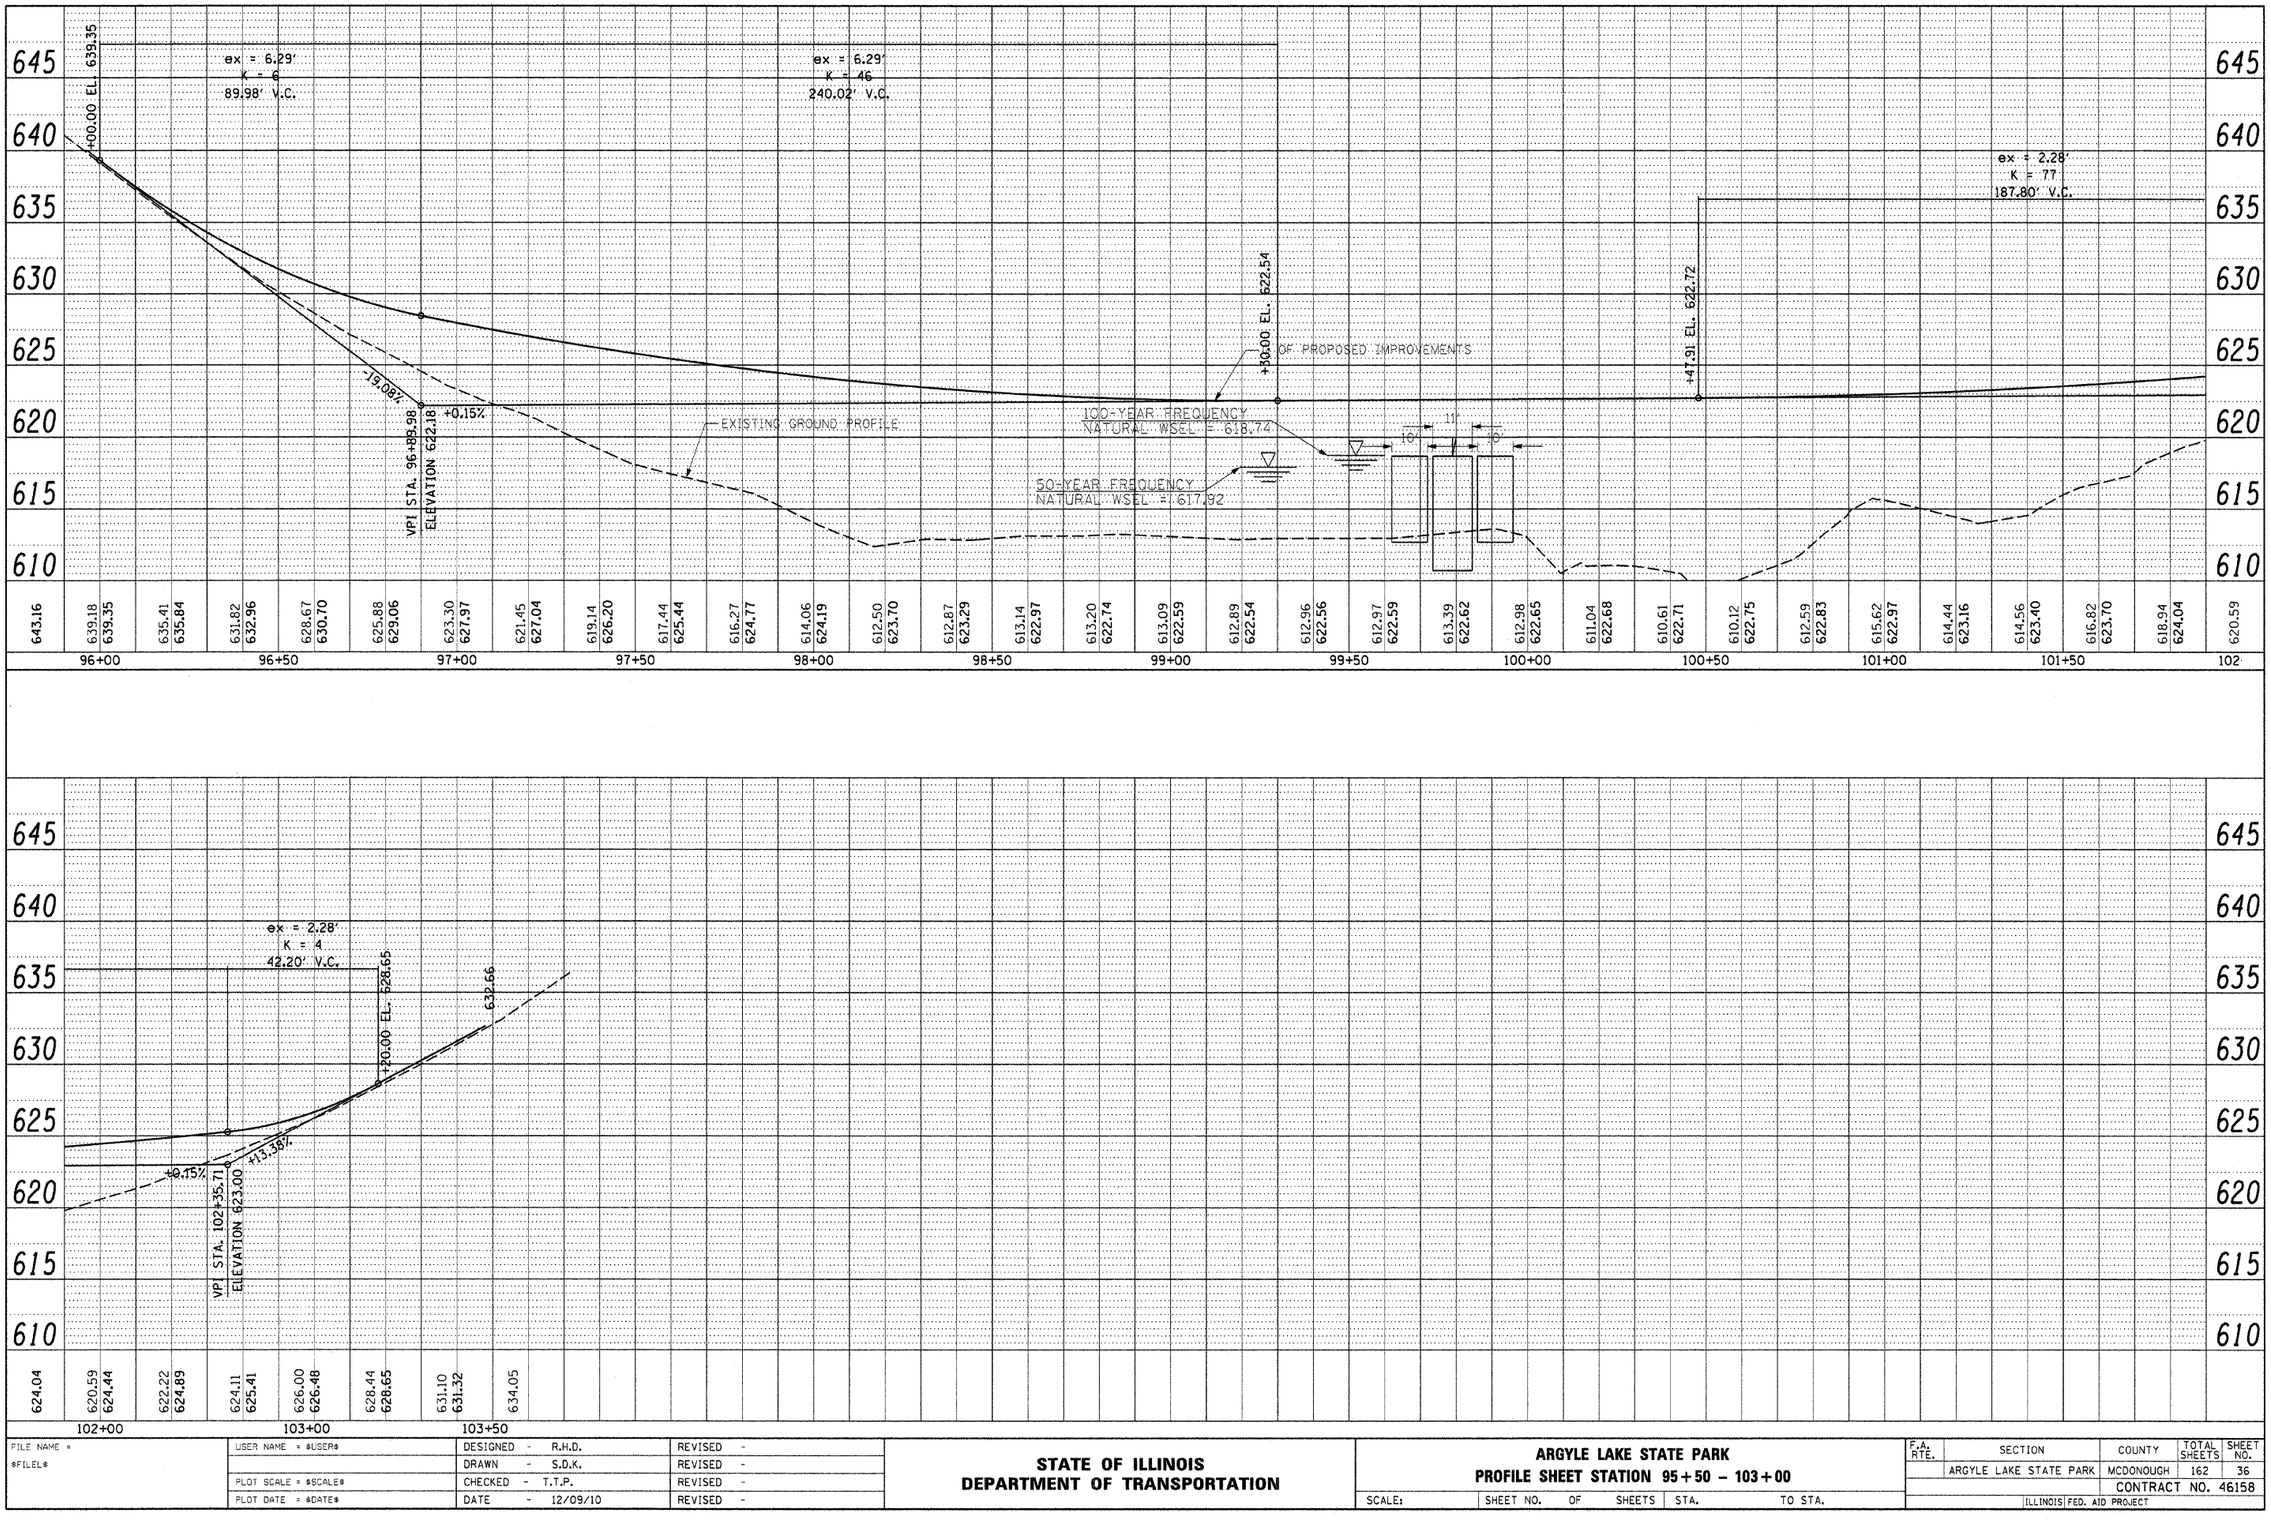

PLAN — SURVEYED / PLOTTED / ALIGNMENT CHECKED / RT. OF WAY CHECKED / NOTE BOOK / NO. / CADD FILE NAME / BY / DATE

PROFILE — SURVEYED / PLOTTED / GRADES CHECKED / BAL. NOTED / STRUCTURE NOTATIONS DFRD / NOTE BOOK / NO. / BY / DATE

FILE NAME = $FILE$	USER NAME = $USER$	DESIGNED - R.H.D.	REVISED -
		DRAWN - S.D.K.	REVISED -
	PLOT SCALE = $SCALE$	CHECKED - T.T.P.	REVISED -
	PLOT DATE = $DATE$	DATE - 12/09/10	REVISED -

STATE OF ILLINOIS
DEPARTMENT OF TRANSPORTATION

ARGYLE LAKE STATE PARK
PROFILE SHEET STATION 95+50 – 103+00

SCALE: | SHEET NO. OF SHEETS | STA. TO STA.

F.A. RTE.	SECTION	COUNTY	TOTAL SHEETS	SHEET NO.
	ARGYLE LAKE STATE PARK	MCDONOUGH	162	36
		CONTRACT NO. 46158		
	ILLINOIS FED. AID PROJECT			

..\D446158-sht-profile 96-103.dgn 12/17/2010 2:21:09 PM