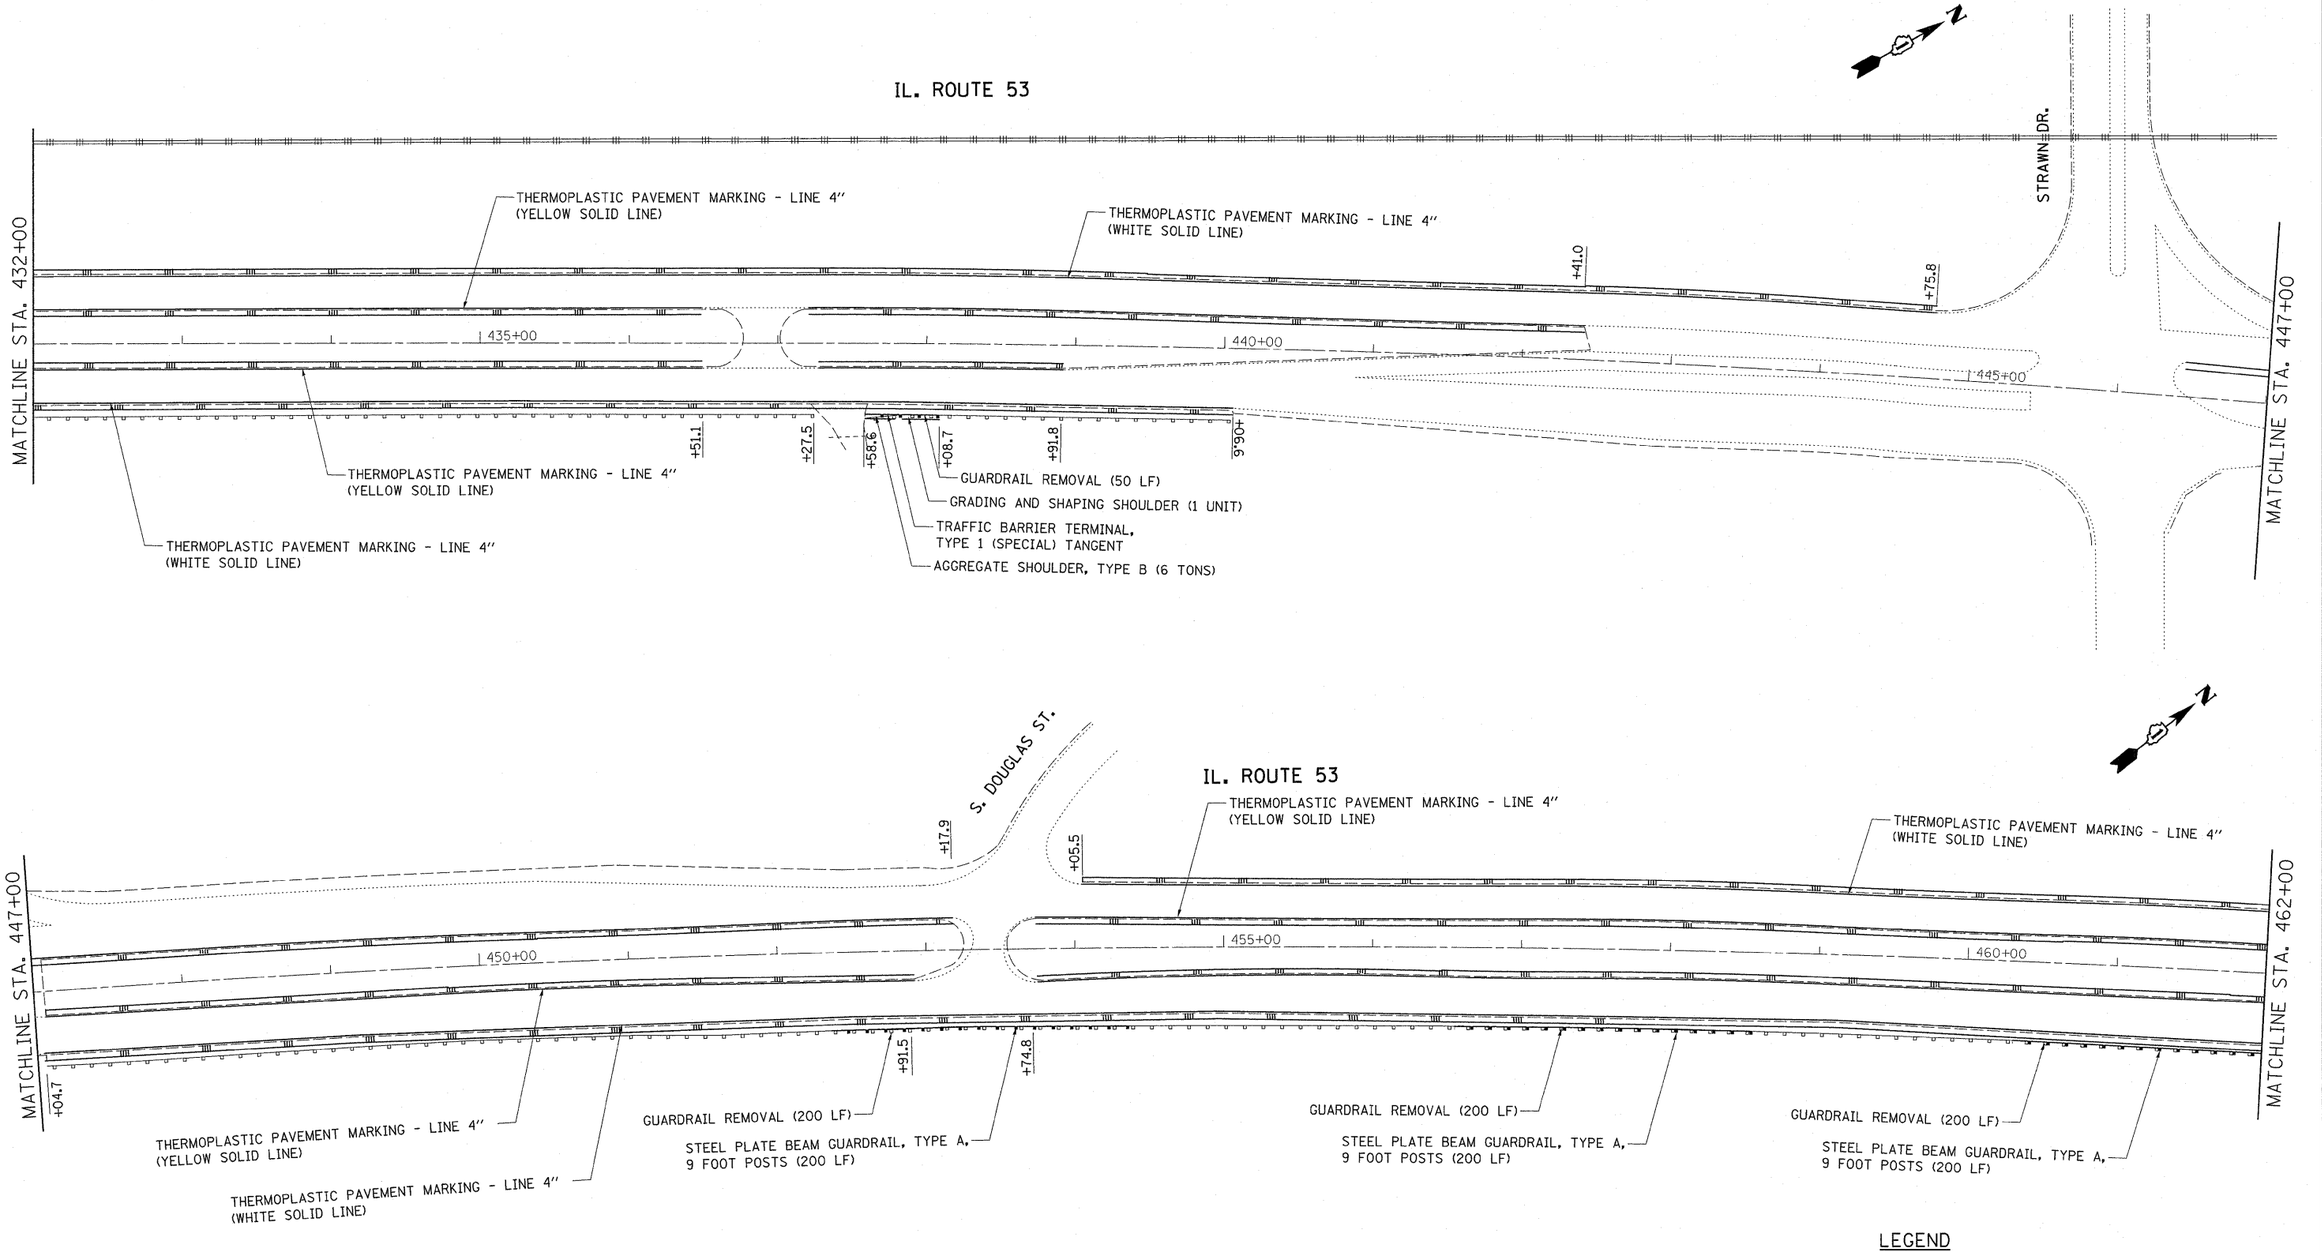

LEGEND

PROPOSED SHOULDER RUMBLE STRIPS

FILE NAME = c:\pw_work\pwidot\qureshiya\d0212337\D1212609-sht-plan.dgn	USER NAME = qureshiya	DESIGNED -	REVISED -
		DRAWN -	REVISED -
	PLOT SCALE = 50.0000 ' / IN.	CHECKED -	REVISED -
	PLOT DATE = 10/28/2010	DATE -	REVISED -

STATE OF ILLINOIS
DEPARTMENT OF TRANSPORTATION

ROADWAY PLAN
IL. ROUTE 53 (FORKED CREEK – US 52)

SCALE: 1"=50' | SHEET NO. OF SHEETS | STA. TO STA.

F.A.P. RTE.	SECTION	COUNTY	TOTAL SHEETS	SHEET NO.
846/357	2010-133-I	WILL	54	20
		CONTRACT NO. 60F75		
	ILLINOIS FED. AID PROJECT			