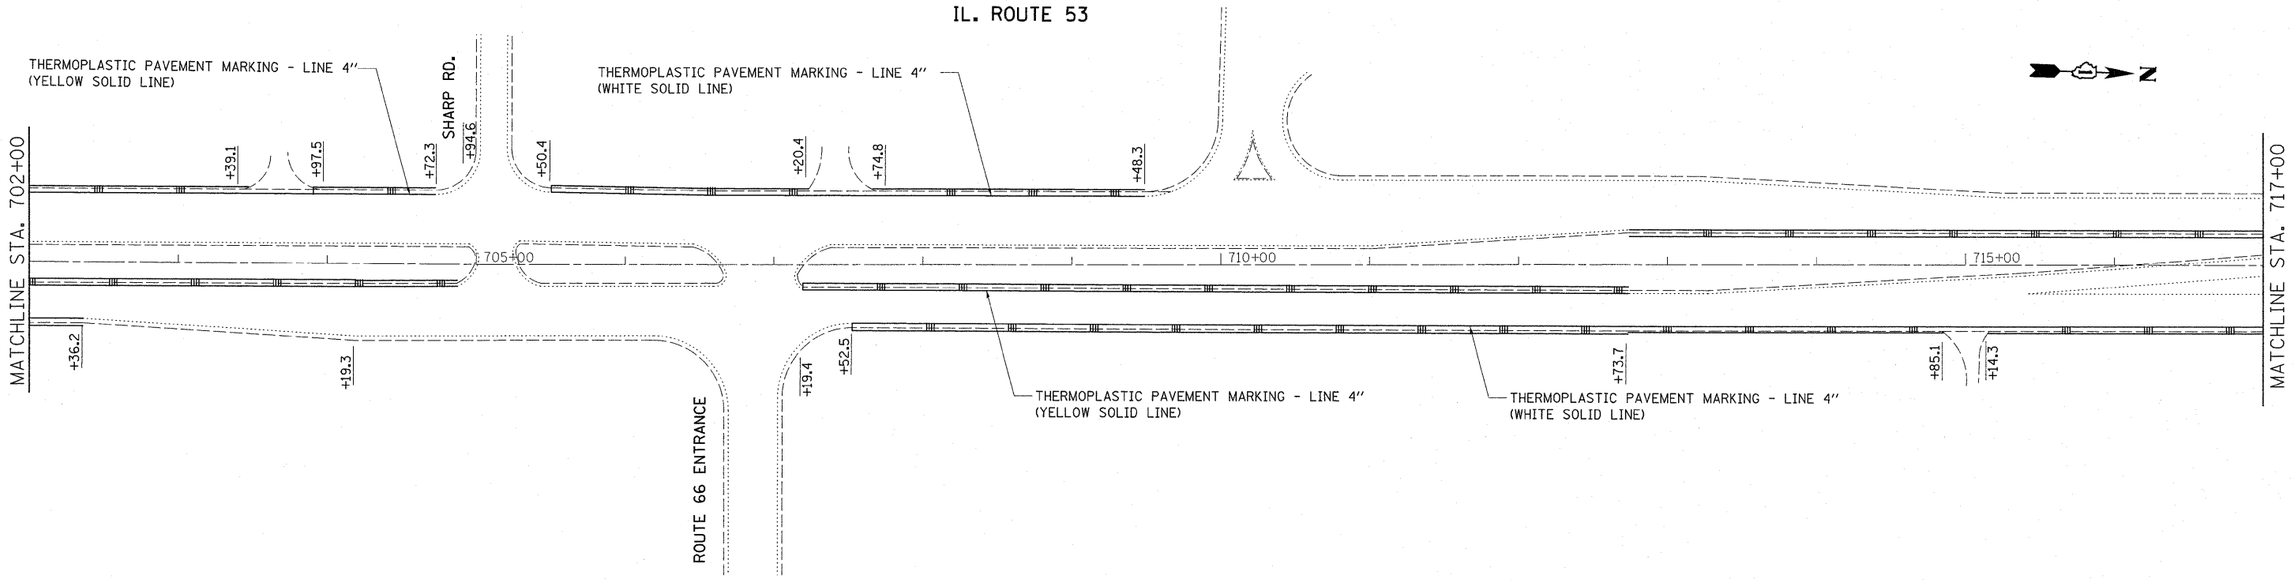

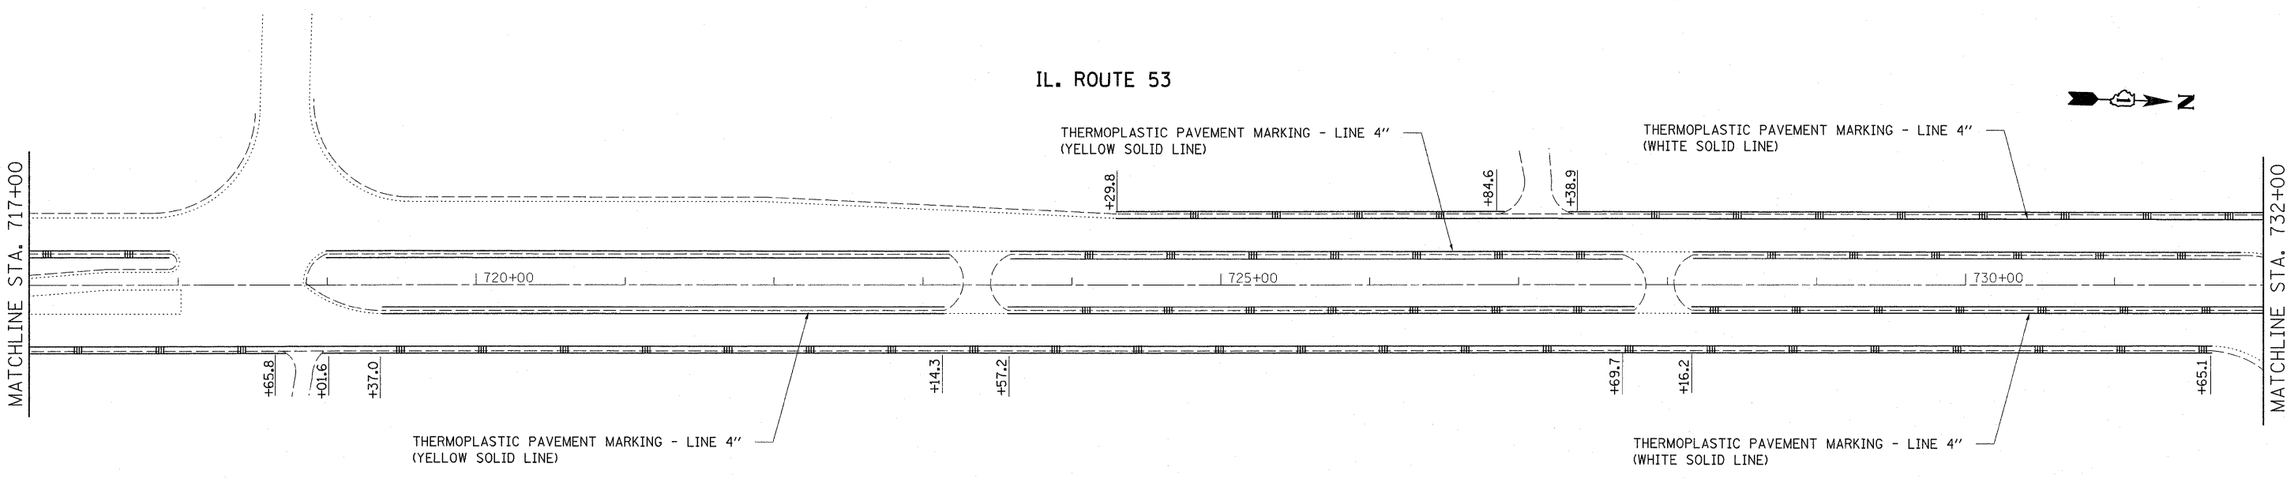

LEGEND

|||| |||| PROPOSED SHOULDER RUMBLE STRIPS

FILE NAME = c:\pw_work\pwidot\qureshiya\d0212337\D128609-sht-plan.dgn	USER NAME = qureshiya	DESIGNED -	REVISED -	STATE OF ILLINOIS DEPARTMENT OF TRANSPORTATION	ROADWAY PLAN IL. ROUTE 53 (FORKED CREEK – US 52)				F.A.P. RTE.	SECTION	COUNTY	TOTAL SHEETS	SHEET NO.
		DRAWN -	REVISED -						846/357	2010-133-I	WILL	54	29
	PLOT SCALE = 50.0000 ' / IN.	CHECKED -	REVISED -						CONTRACT NO. 60F75				
	PLOT DATE = 10/28/2010	DATE -	REVISED -		SCALE: 1"=50'	SHEET NO. OF SHEETS	STA.	TO STA.	ILLINOIS FED. AID PROJECT				