## EXISTING EQUIPMENT TO BE REMOVED LEGEND

- "E" EXISTING CONTROLLER TO BE REMOVED
- "E" EXISTING SERVICE INSTALLATION TO BE REMOVED
- "E" EXISTING SIGNAL HEAD TO BE REMOVED
- "E" EXISTING SIGNAL HEAD WITH BACKPLATE TO BE REMOVED
- "E" EXISTING PEDESTRIAN SIGNAL HEAD TO BE REMOVED
- "E" EXISTING SIGNAL POST TO BE REMOVED
- "E" EXISTING STEEL MAST ARM POLE AND FOUNDATION TO BE REMOVED
- "E" EXISTING ALUMINUM MAST ARM POLE AND FOUNDATION TO BE REMOVED
- "E" EXISTING HANDHOLE TO BE REMOVED
- "E" EXISTING HEAVY DUTY HANDHOLE TO BE REMOVED
- "E" EXISTING PEDESTRIAN PUSHBUTTON TO BE REMOVED
- "E" EXISTING EMERGENCY VEHICLE SYSTEM DETECTOR TO BE REMOVED
- "E" EXISTING CONFIRMATION BEACON TO BE REMOVED

ALL EXISTING SIGNAL HEADS TO BE REPLACED WITH LED SIGNAL HEADS

THE FOLLOWING ITEMS SHALL BE REMOVED BY THE CONTRACTOR AND SHALL BE DISPOSED OF BY THEM OUTSIDE THE RIGHT-OF-WAY AT THEIR EXPENSE. THE SALVAGE VALUE OF THE REMOVED EQUIPMENT SHALL BE REFLECTED IN THE CONTRACT BID PRICE.

| | |
|---|---|
| 4 EACH | SIGNAL HEAD, 1-FACE, 3-SECTION BRACKET MOUNTED |
| 2 EACH | SIGNAL HEAD, 1-FACE, 3-SECTION MAST ARM MOUNTED |
| 2 EACH | SIGNAL HEAD, 1-FACE, 5-SECTION MAST ARM MOUNTED |
| 2 EACH | SIGNAL HEAD, 2-FACE, 1-3 SECTION, 1-5 SECTION BRACKET MOUNTED |
| 2 EACH | TRAFFIC SIGNAL POST |
| 2 EACH | CONCRETE FOUNDATION |
| 4 EACH | TRAFFIC SIGNAL BACKPLATE |

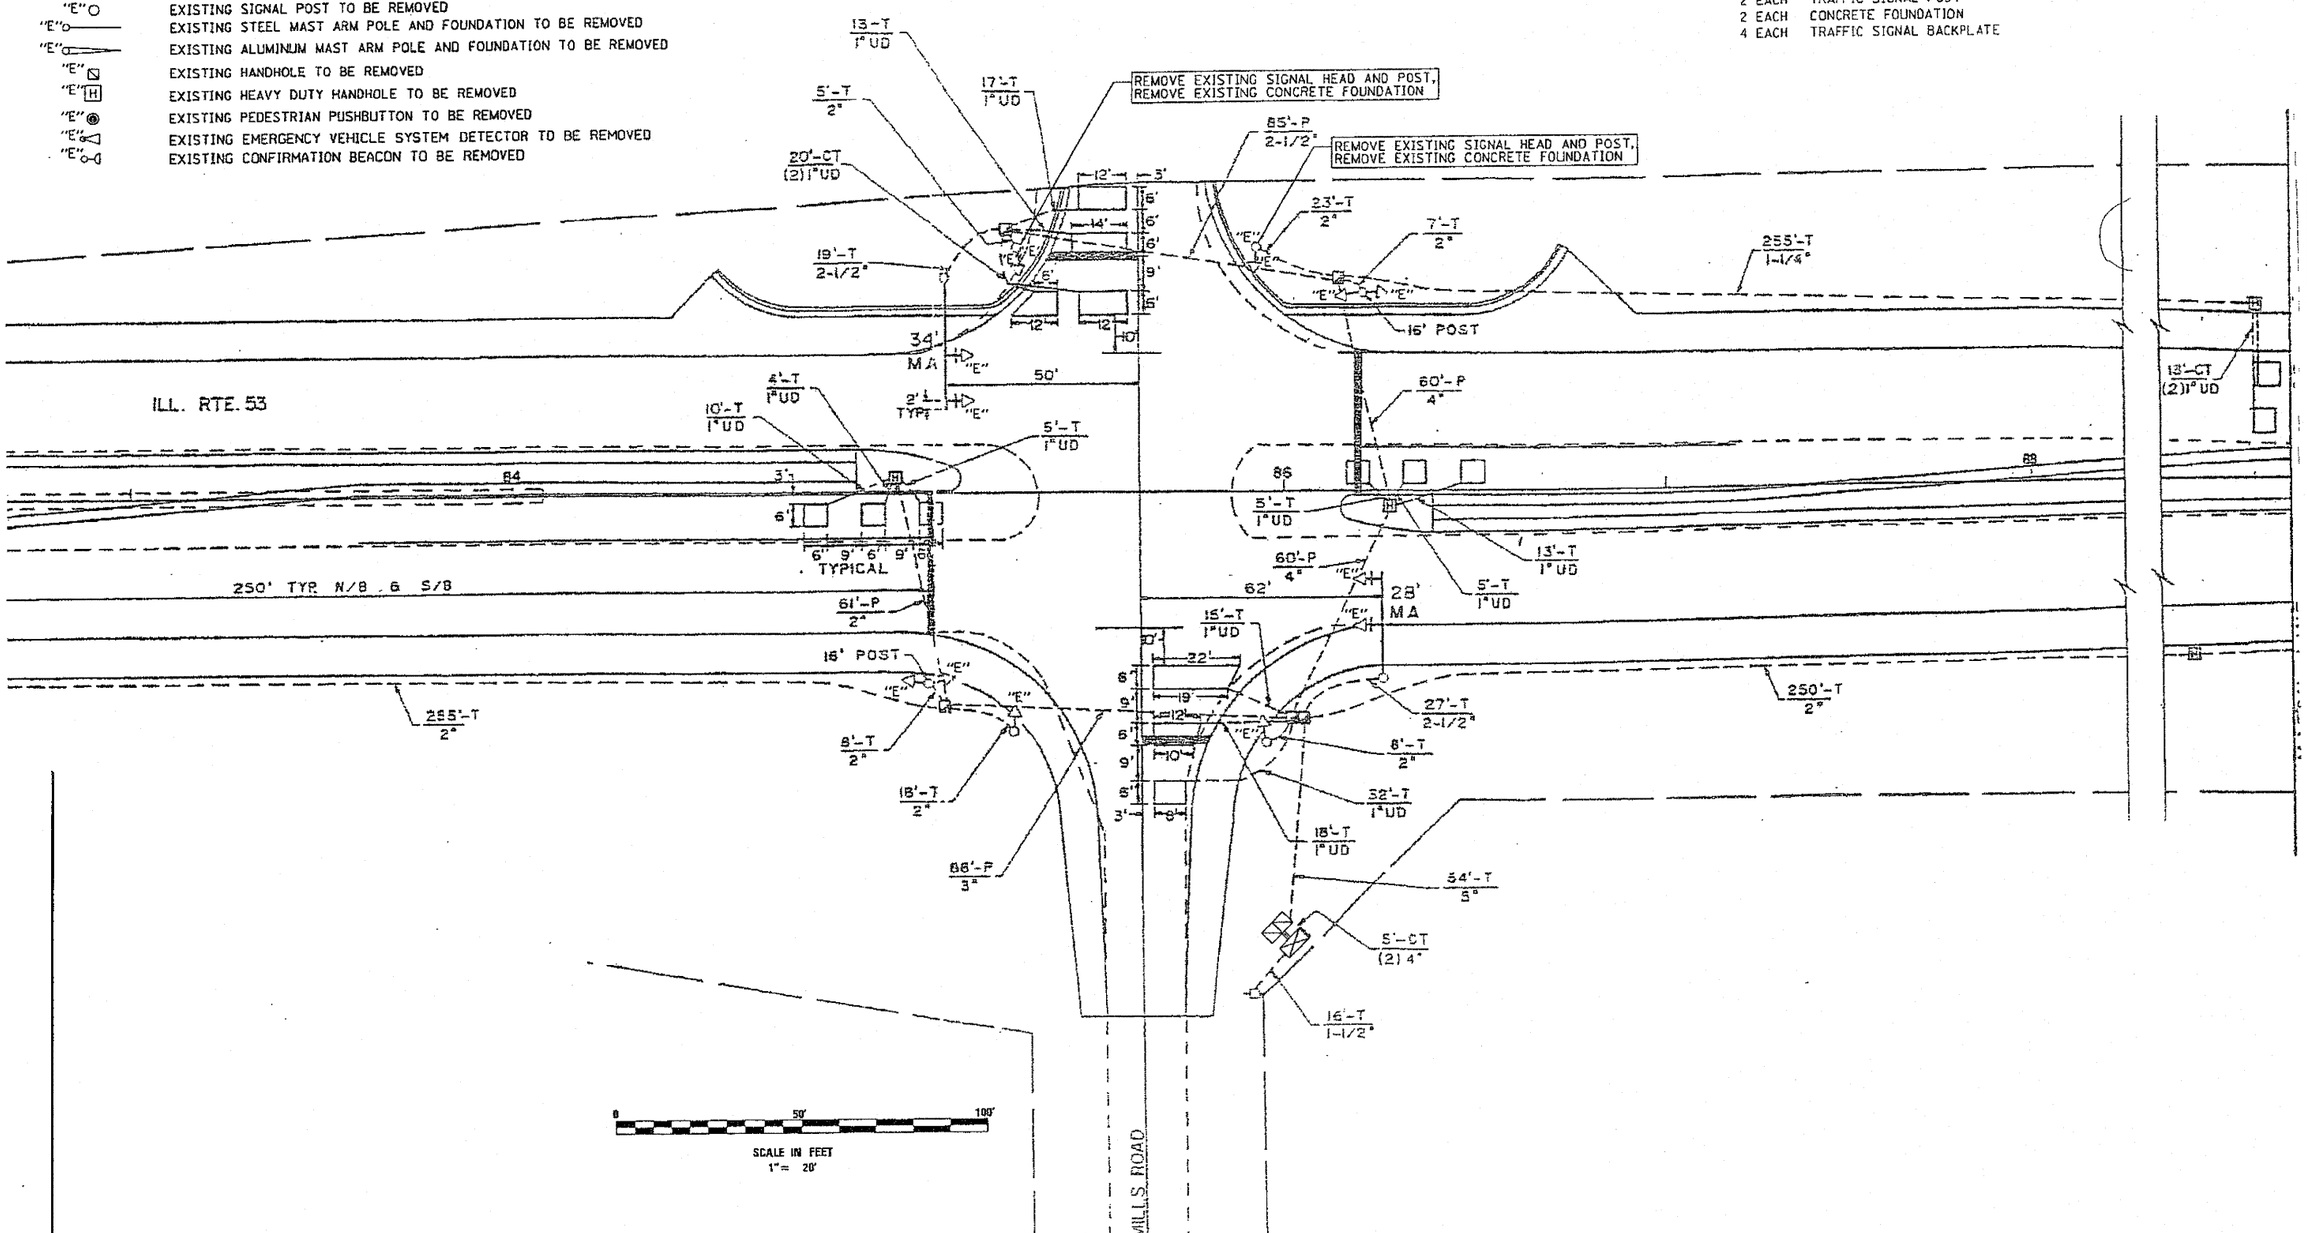


| | | | | | | | | | |
|---|---|---|---|---|---|---|---|---|---|
| FILE NAME = c:\pw_work\pwidot\qureshya\d0212316\D122609-sht-plan.dgn | USER NAME = qureshya | DESIGNED - | REVISED - | STATE OF ILLINOIS DEPARTMENT OF TRANSPORTATION | TRAFFIC SIGNAL REMOVAL PLAN IL 53 AT MILLS RD | F.A.P RTE. | SECTION | COUNTY | TOTAL SHEETS / SHEET NO. |
| | | DRAWN - | REVISED - | | | * | 2010-133-I | WILL | 54 / 41 |
| | PLOT SCALE = 100.1216 ' / IN. | CHECKED - | REVISED - | | | * 846/357 | | CONTRACT NO. 60F75 | |
| | PLOT DATE = 10/27/2010 | DATE - | REVISED - | | SCALE: NTS / SHEET NO. 1 OF 3 SHEETS / STA. TO STA. | | | ILLINOIS FED. AID PROJECT | |