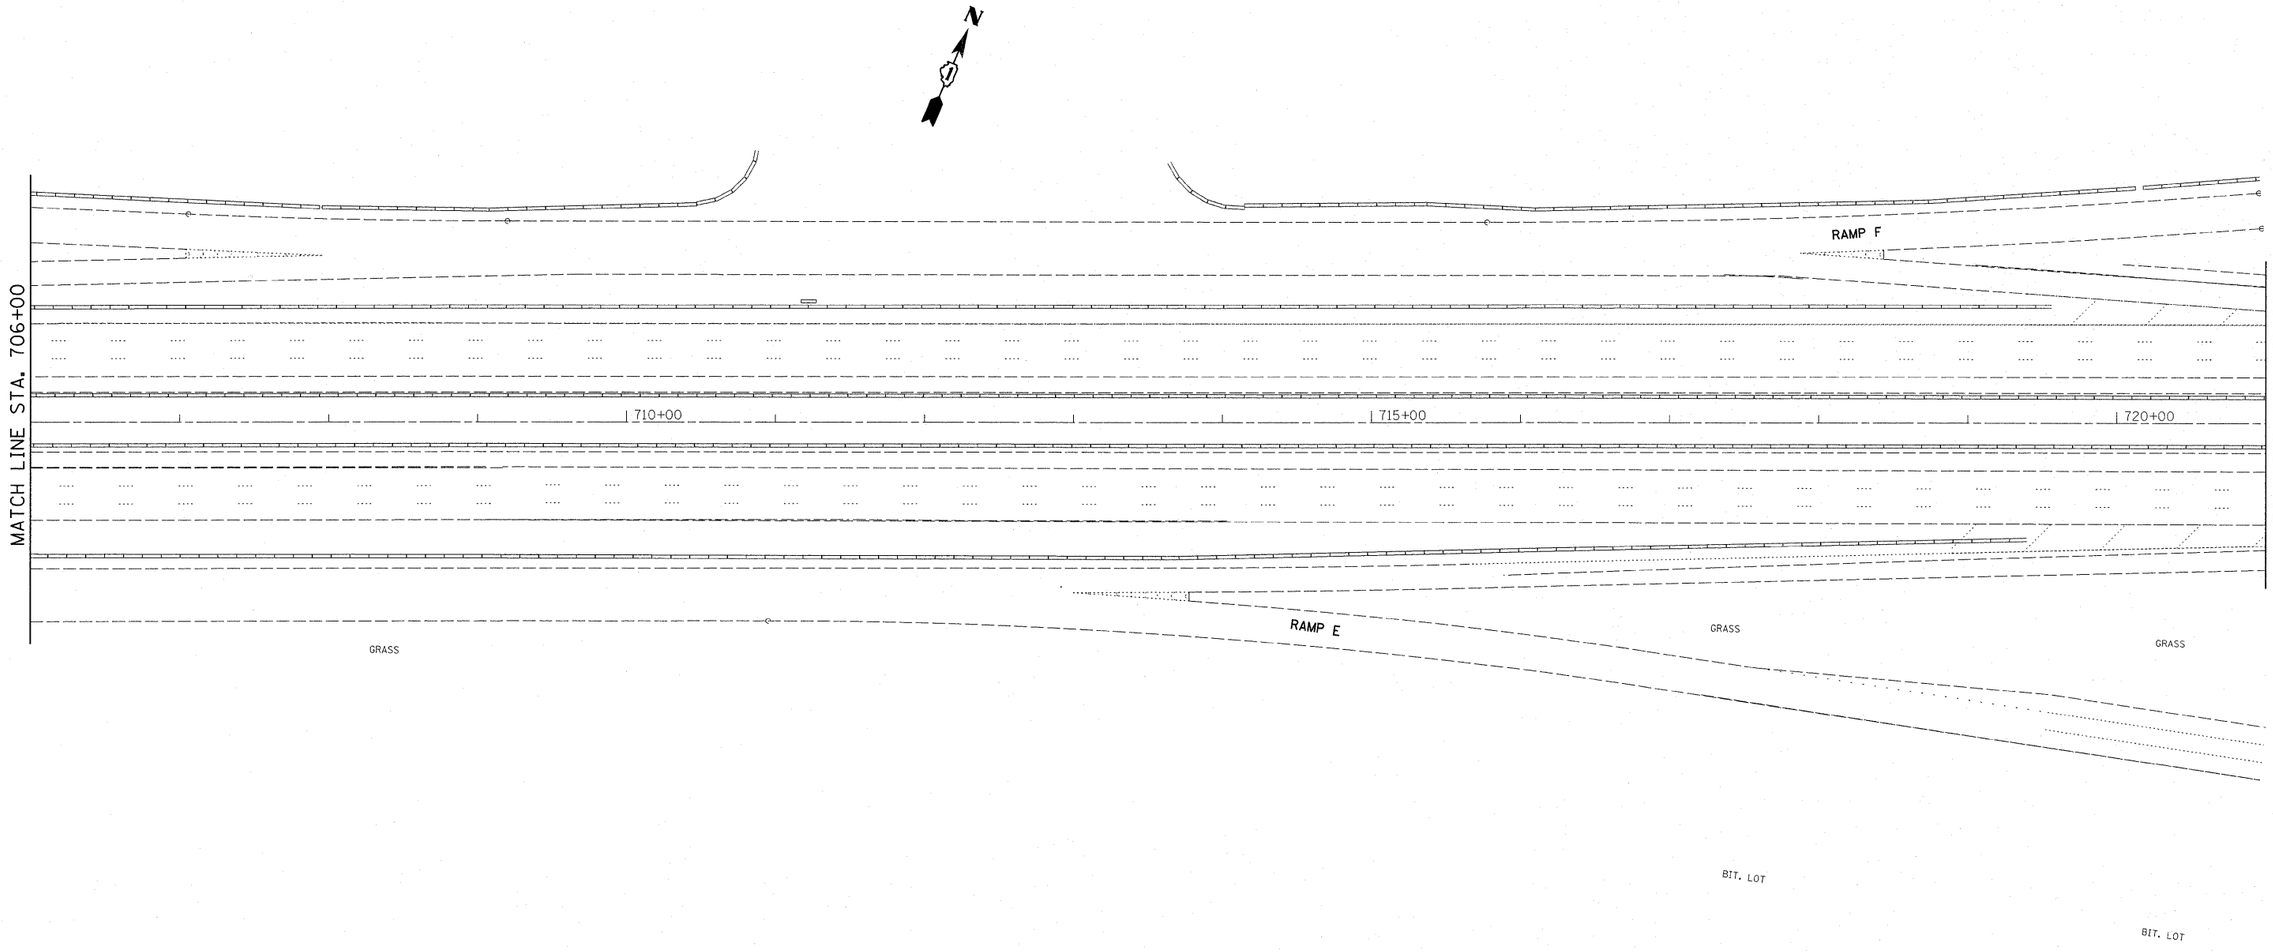

FILE NAME = c:\pw_work\pwidot\qureshiya\d0187440\D111310-sht-plan.dgn	USER NAME = qureshiya	DESIGNED -	REVISED -
		DRAWN -	REVISED -
	PLOT SCALE = 50.0000 ' / IN.	CHECKED -	REVISED -
	PLOT DATE = 1/3/2011	DATE -	REVISED -

STATE OF ILLINOIS
DEPARTMENT OF TRANSPORTATION

SCALE: | SHEET NO. OF SHEETS | STA. | TO STA.

F.A.I. RTE.	SECTION	COUNTY	TOTAL SHEETS	SHEET NO.
55	•	COOK	197	49
		CONTRACT NO. 60164		
	ILLINOIS FED. AID PROJECT			

*(0102-621, ETC, 0507-635K) RS-3