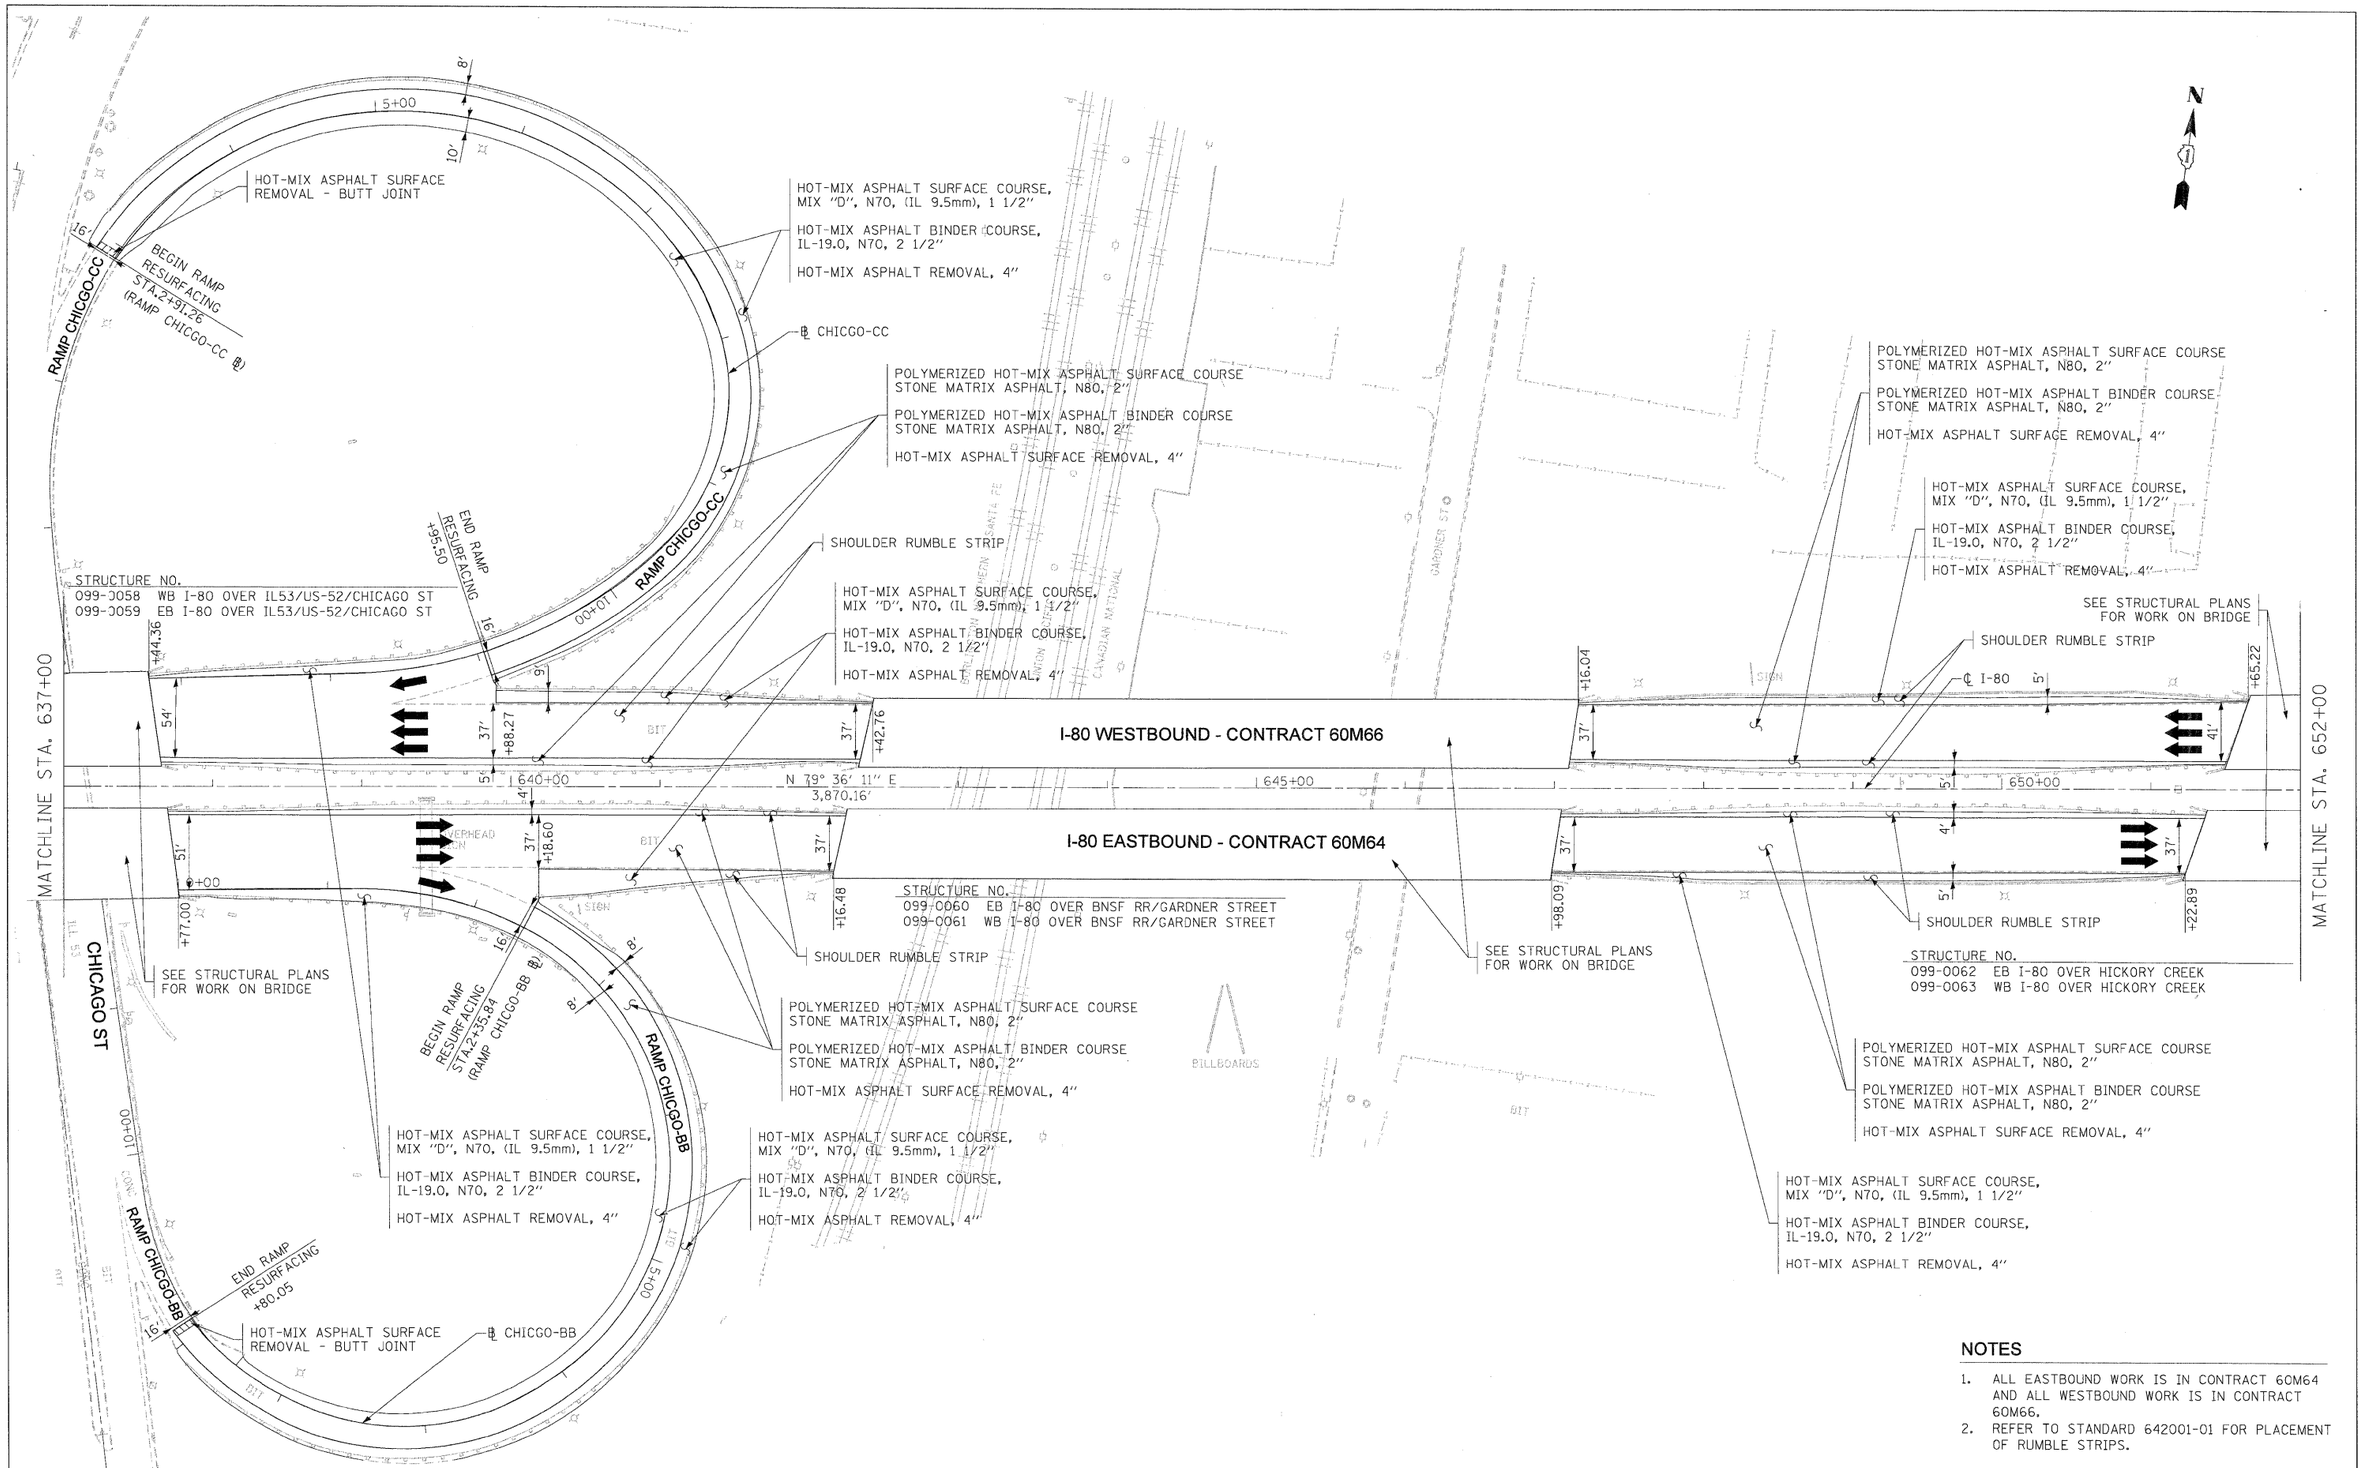

NOTES

1. ALL EASTBOUND WORK IS IN CONTRACT 60M64 AND ALL WESTBOUND WORK IS IN CONTRACT 60M66.
2. REFER TO STANDARD 642001-01 FOR PLACEMENT OF RUMBLE STRIPS.

USER NAME = lsupancheck	DESIGNED - LLS/PMS	REVISED -
PLOT SCALE = 50:1	DRAWN - LLS/PMS	REVISED -
PLOT DATE = 20-JAN-2011	CHECKED - JAL	REVISED -
	DATE - 01/21/2011	REVISED -

FILE NAME = IP_PWPsdms34570\D160M65-sht-plan_04.dgn

HBP Illinois Partners

STATE OF ILLINOIS
DEPARTMENT OF TRANSPORTATION

PROPOSED ROADWAY PLANS
I-80 MAINLINE

SCALE: 1"=50' | SHEET NO. 7 OF 18 SHEETS | STA. 637+00 TO STA. 652+00

F.A.I. RTE.	SECTION	COUNTY	TOTAL SHEETS	SHEET NO.
80	99 (2&3) RS-3	WILL	200	21
		CONTRACT NO. 60M64		

FED. ROAD DIST. NO. 1 | ILLINOIS | FED. AID PROJECT