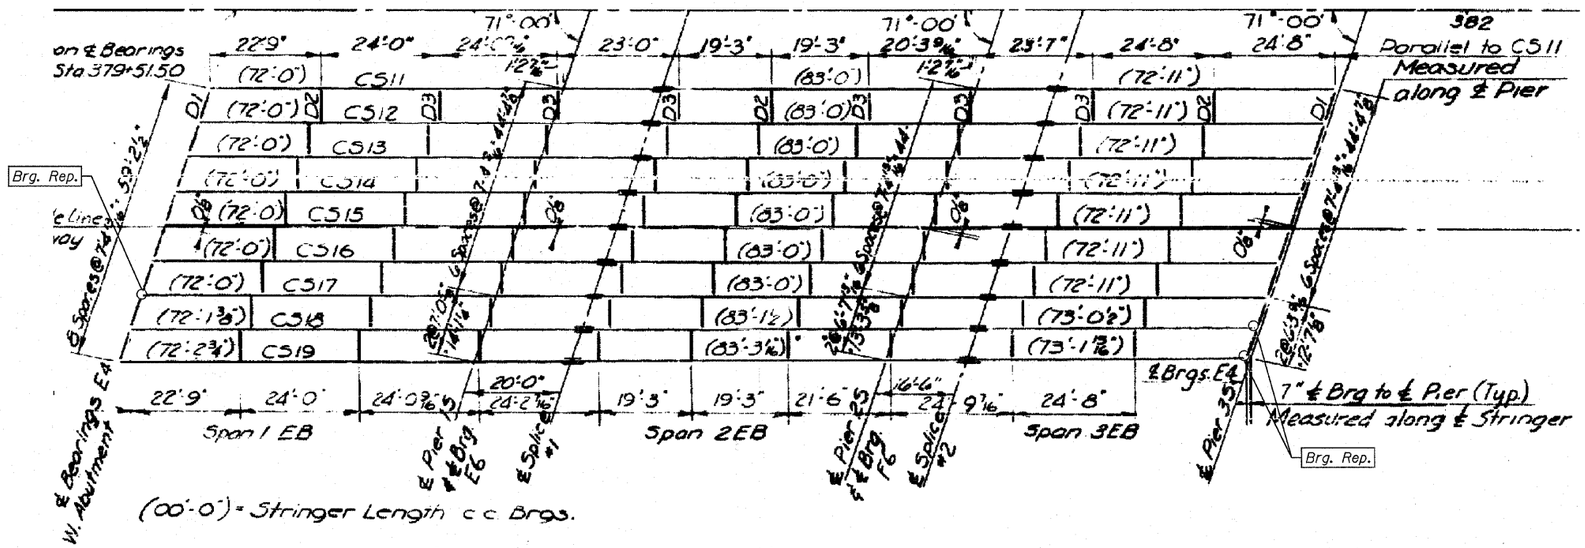

NOTES:

1. Work this sheet with Sheets S-9 to S-14 of 35.
2. Drawing shows plan of stringers, diaphragms. All labels and numbering of the framing members are according to the 1960 design plans.
3. For schedule of repairs, see Sheet S-14 of 35.

	DESIGNED - MEA	REVISED -
USER NAME = lkalita	DRAWN - LK	REVISED -
PLOT SCALE = 1:1	CHECKED - MRI	REVISED -
PLOT DATE = 08-FEB-2011	DATE - 2/8/2011	REVISED -

FILE NAME = IP_PWPrdms34575\090056-60M64-000-FP1.dgn

HBP Illinois Partners

STATE OF ILLINOIS
DEPARTMENT OF TRANSPORTATION

FRAMING PLAN SPANS 1-3
EASTBOUND FAI-80 OVER DES PLAINES RIVER
STRUCTURE NO. 099-0056

SHEET NO. S-8 OF 35 SHEETS

F.A.I. RTE.	SECTION	COUNTY	TOTAL SHEETS	SHEET NO.
80	99 (2&3) RS-3	WILL	200	115
		CONTRACT NO. 60M64		
FED. ROAD DIST. NO. 1	ILLINOIS	FED. AID PROJECT		