PLAN

DATE	BY	SURVEYED PLOTTED ALIGNMENT CHECKED RT. OF WAY CHECKED CADD FILE NAME

NOTE BOOK
NO.

PROFILE

DATE	BY	SURVEYED PLOTTED HORIZONTAL CHECKED B.M. NOTED STRUCTURE NO'TA'NS CH'KD

NOTE BOOK
NO.

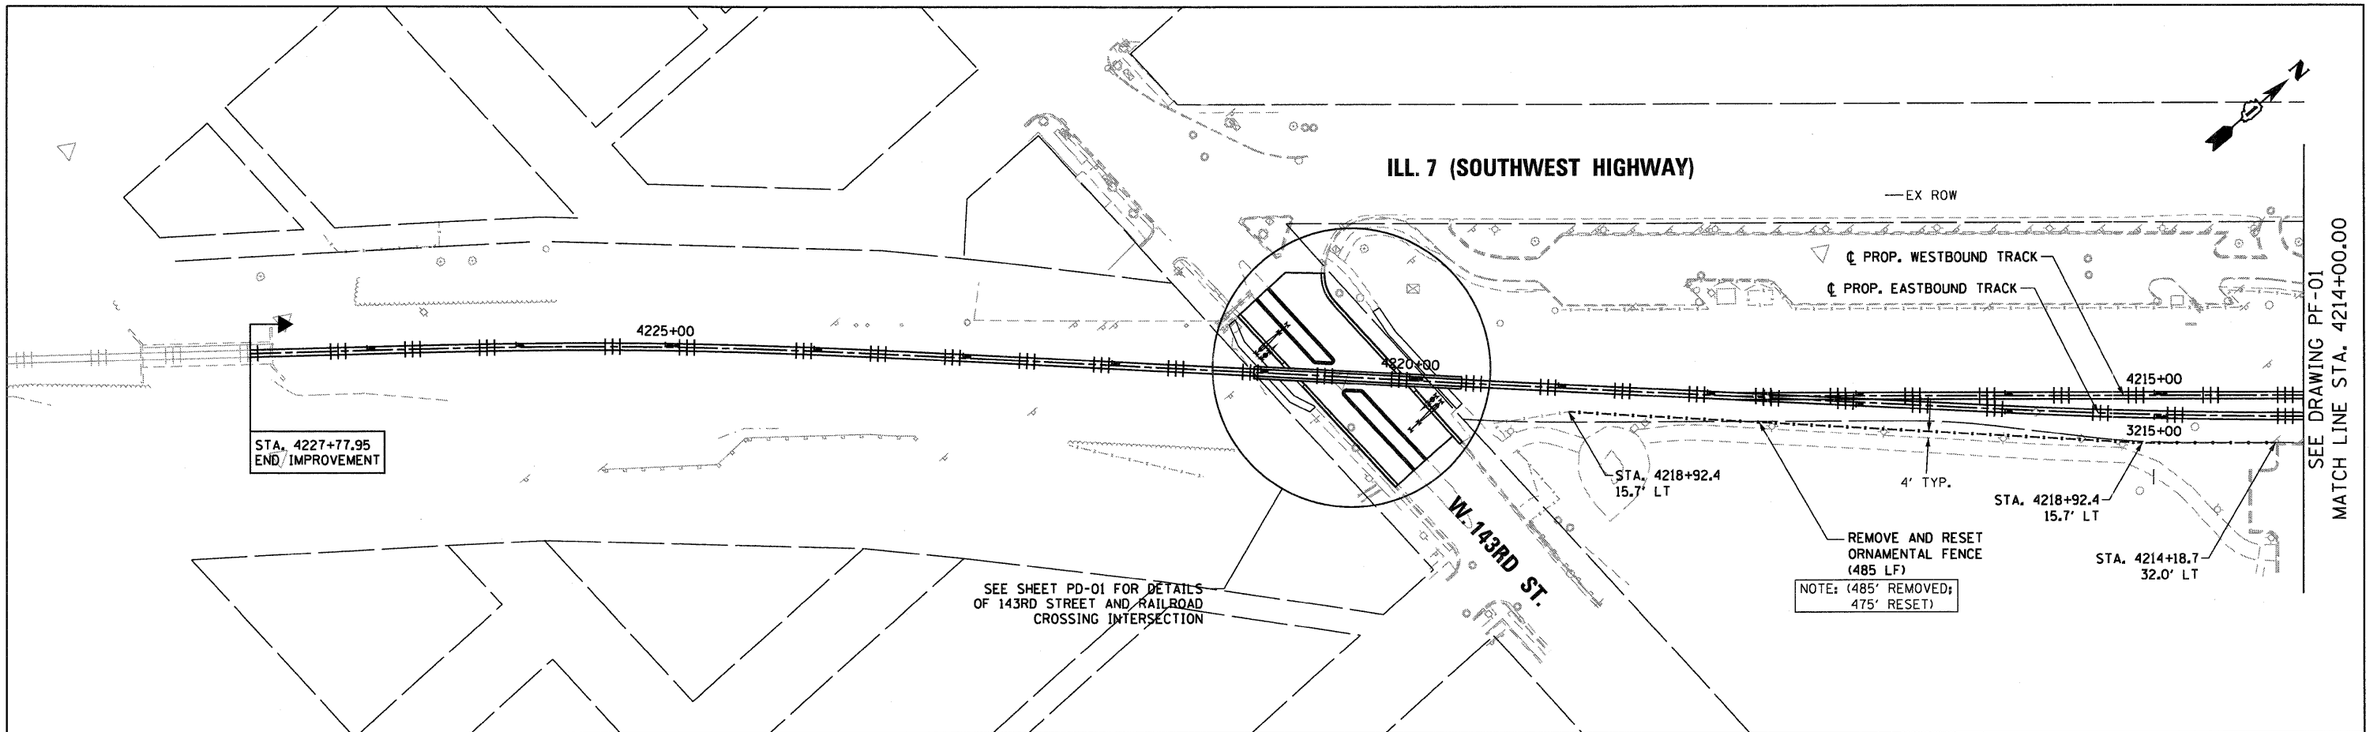

McDonough Associates Inc.
Engineers / Architects
130 East Randolph Street Chicago, Illinois 60601

FILE NAME =	USER NAME = TKluegel	DESIGNED - BFH	REVISED -
D160N09-SHT-PLNPRF01.dgn		DRAWN - BFH	REVISED -
	PLOT SCALE = 1:50	CHECKED - MJT	REVISED -
	PLOT DATE = 12/29/2010	DATE - 12/17/10	REVISED -

STATE OF ILLINOIS
DEPARTMENT OF TRANSPORTATION

PROPOSED PLAN AND PROFILE

SCALE: 1"=50'H; 1"=5'V | SHEET NO. 1 OF 4 SHEETS | STA. | TO STA.

F.A.P RTE.	SECTION	COUNTY	TOTAL SHEETS	SHEET NO.
330	2010-135-I	COOK	101	19
	PF-01	CONTRACT NO. 60N09		
	ILLINOIS FED. AID PROJECT			